floorspace
Property • Investment Rentals • Development

Floor Space Property Management Ltd (8896821)
56 School Lane, Didsbury, Manchester, M20 6RT
Tel: 0161 434 7433
Email: office@floorspace.pm

This drawing is to be read in conjunction with all related drawings. All dimensions must be checked and verified on site before commencing any work or producing shop drawings. The originator should be notified immediately of any discrepancy,

REVISIONS:

VERSION	DESCRIPTION	BY	DATE

DRAWING NUMBER:
GC/PLANS/PRO(1)

PROJECT TITLE:
GROSVENOR COURT

SCALE AND SHEET SIZE:
1:100
@
A1

DRAWING TITLE:
PROPOSED SITE & GROUND FLOOR PLAN

PROJECT ADDRESS:
GROSVENOR COURT, 4 ALEXANDRA ROAD SOUTH, WHALLEY RANGE, MANCHESTER, M16 8GZ

1:100 SCALE BAR (A1)
0m 2m 5m 10m

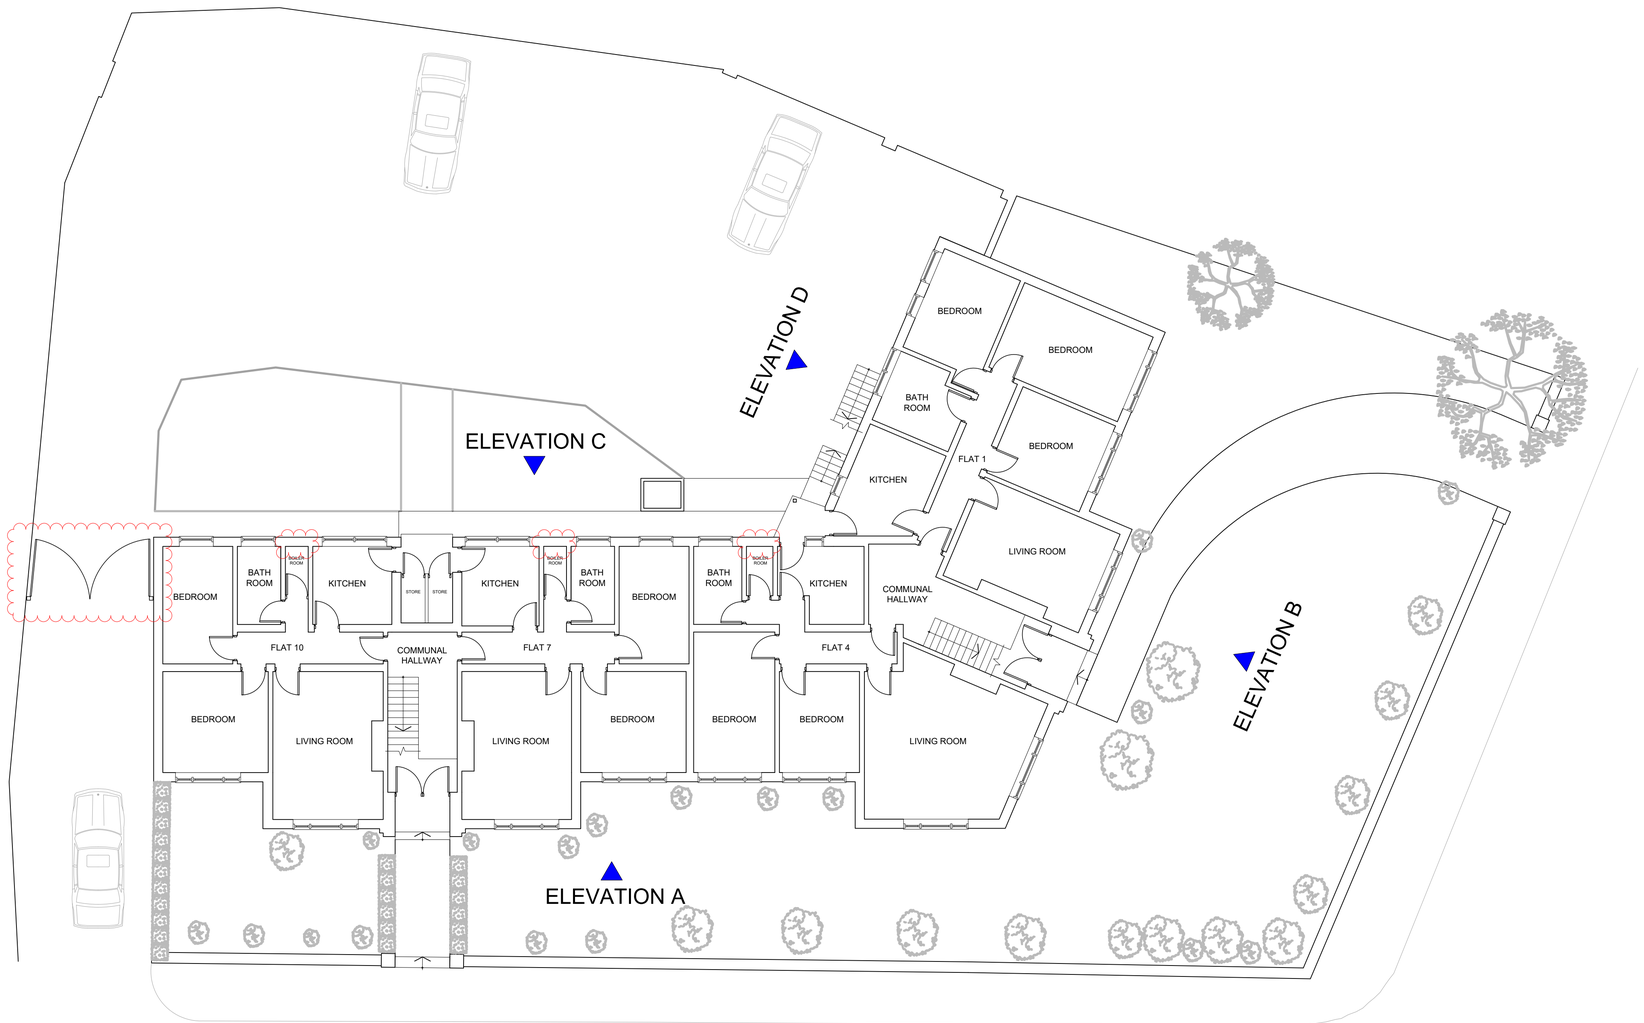

GROUND FLOOR