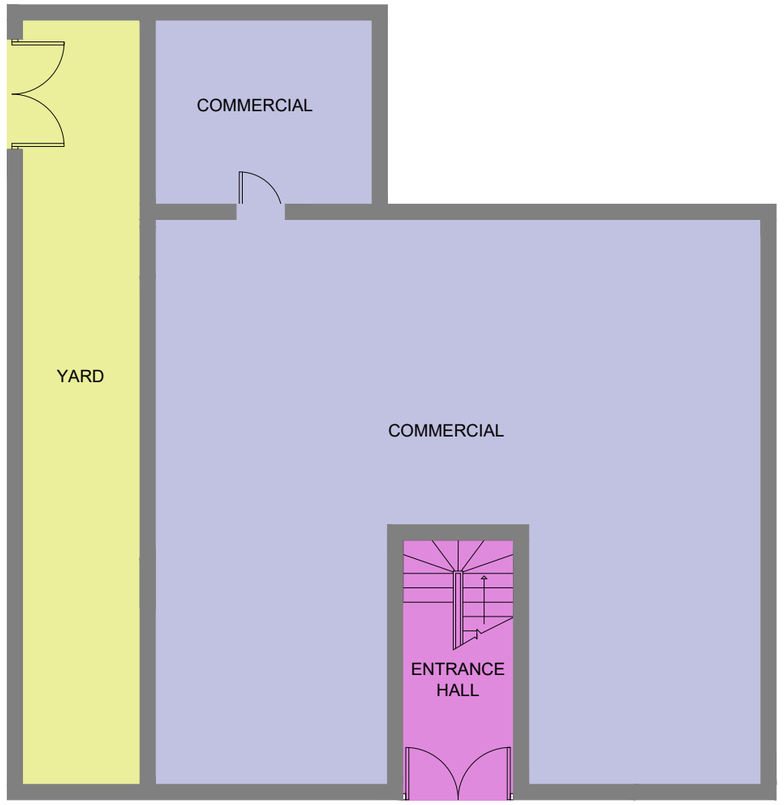

Existing Ground Floor Plan

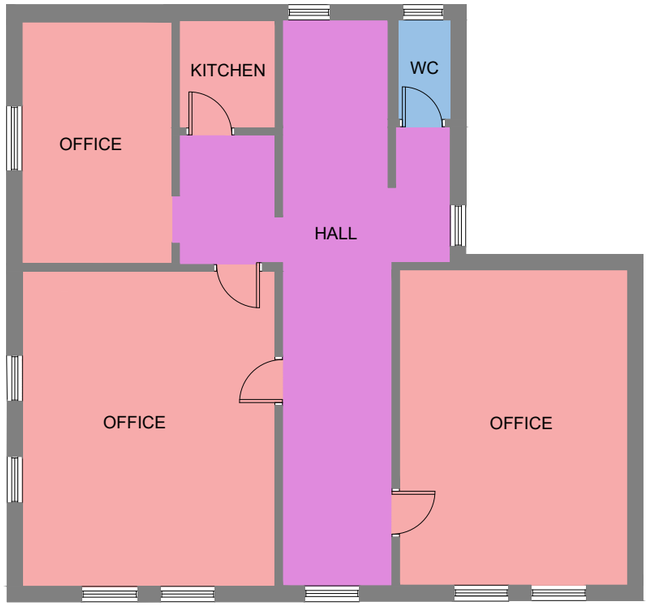

Existing First Floor Plan

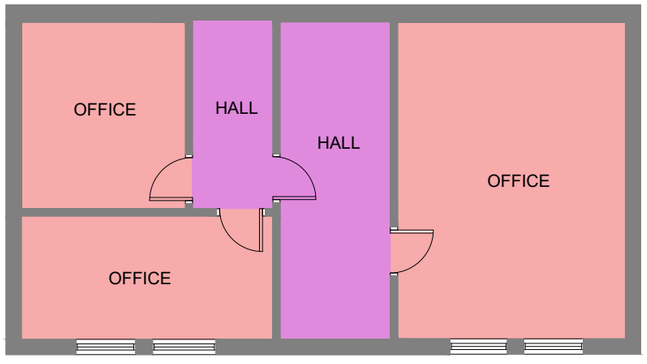

Existing Second Floor Plan

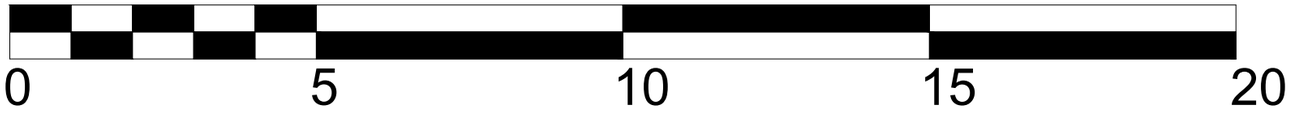

SCALE : 1:100

General Notes

Index	Description	Drawn by	Rev'd by	Date

Revisions

Architect
The Building Compliance Team
34 Bury Old Road,
Prestwich, M25 0FT,
United Kingdom.
T. 02037739222, M. 07561115663
E. ahorwich@thebuildincomplianceteam.com
W. www.thebuildingcomplianceteam.com

Client
Mr Agawar

Project Title
557A Barlow Moor Road
Manchester, M21 8AN
United Kingdom

Drawing Title
Existing floor plans

ISSUE

Drawn by	Checked by	Reviewed by
AH	AH	RVD
Project No.	Date	Scale @ A3
PRNO/091218	09/12/2018	1:100

DRAWING NUMBER	Revision
DWGNO-001	RV