
WASTE PROCESSING FACILITY PLAN

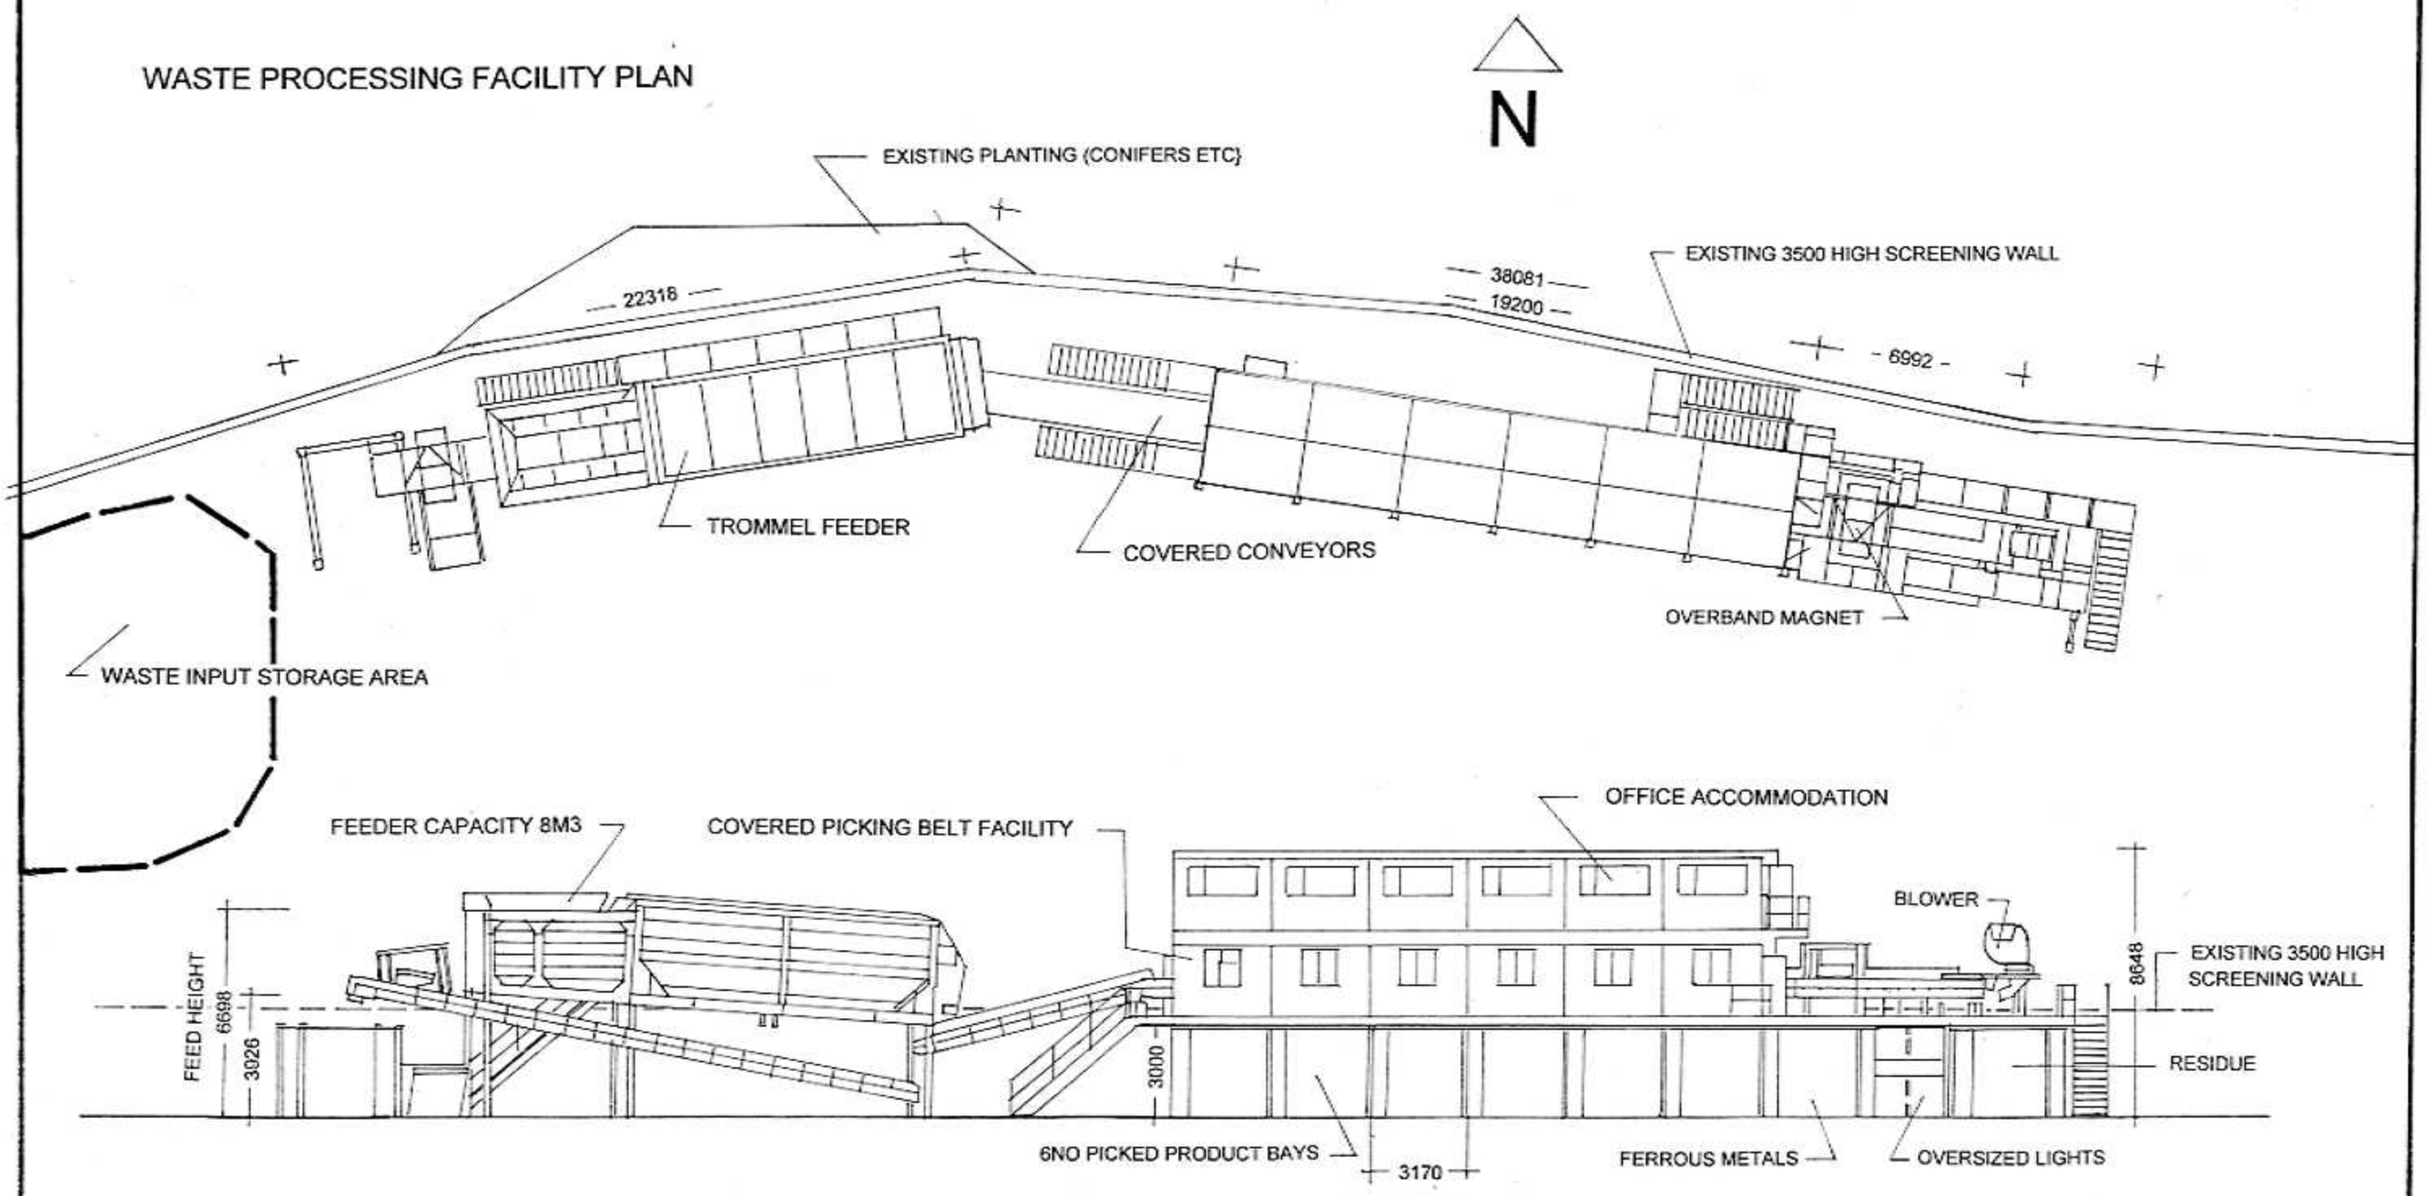

WASTE PROCESSING FACILITY
SOUTHERN ELEVATION

SCALE BAR 1:200

0 2 5 10 20

Job Title
SHARSTON INDUSTRIAL ESTATE

All dimensions must be checked on site and not scaled from this drawing

Drawing Title
WASTE PROCESSING FACILITY
PROCESSING PLANT ELEVATION AND PLAN

OakbayDesign
29 Bradford Road Eccles Manchester M30 9FF
Tel: +44 (0)161 707 0058 info@oakbaydesign.com

Scale	Date
1 : 200 @ A3	MAY 2018
Drawing No. Z310 . 002	Rev. 1