


Proposed Section FF

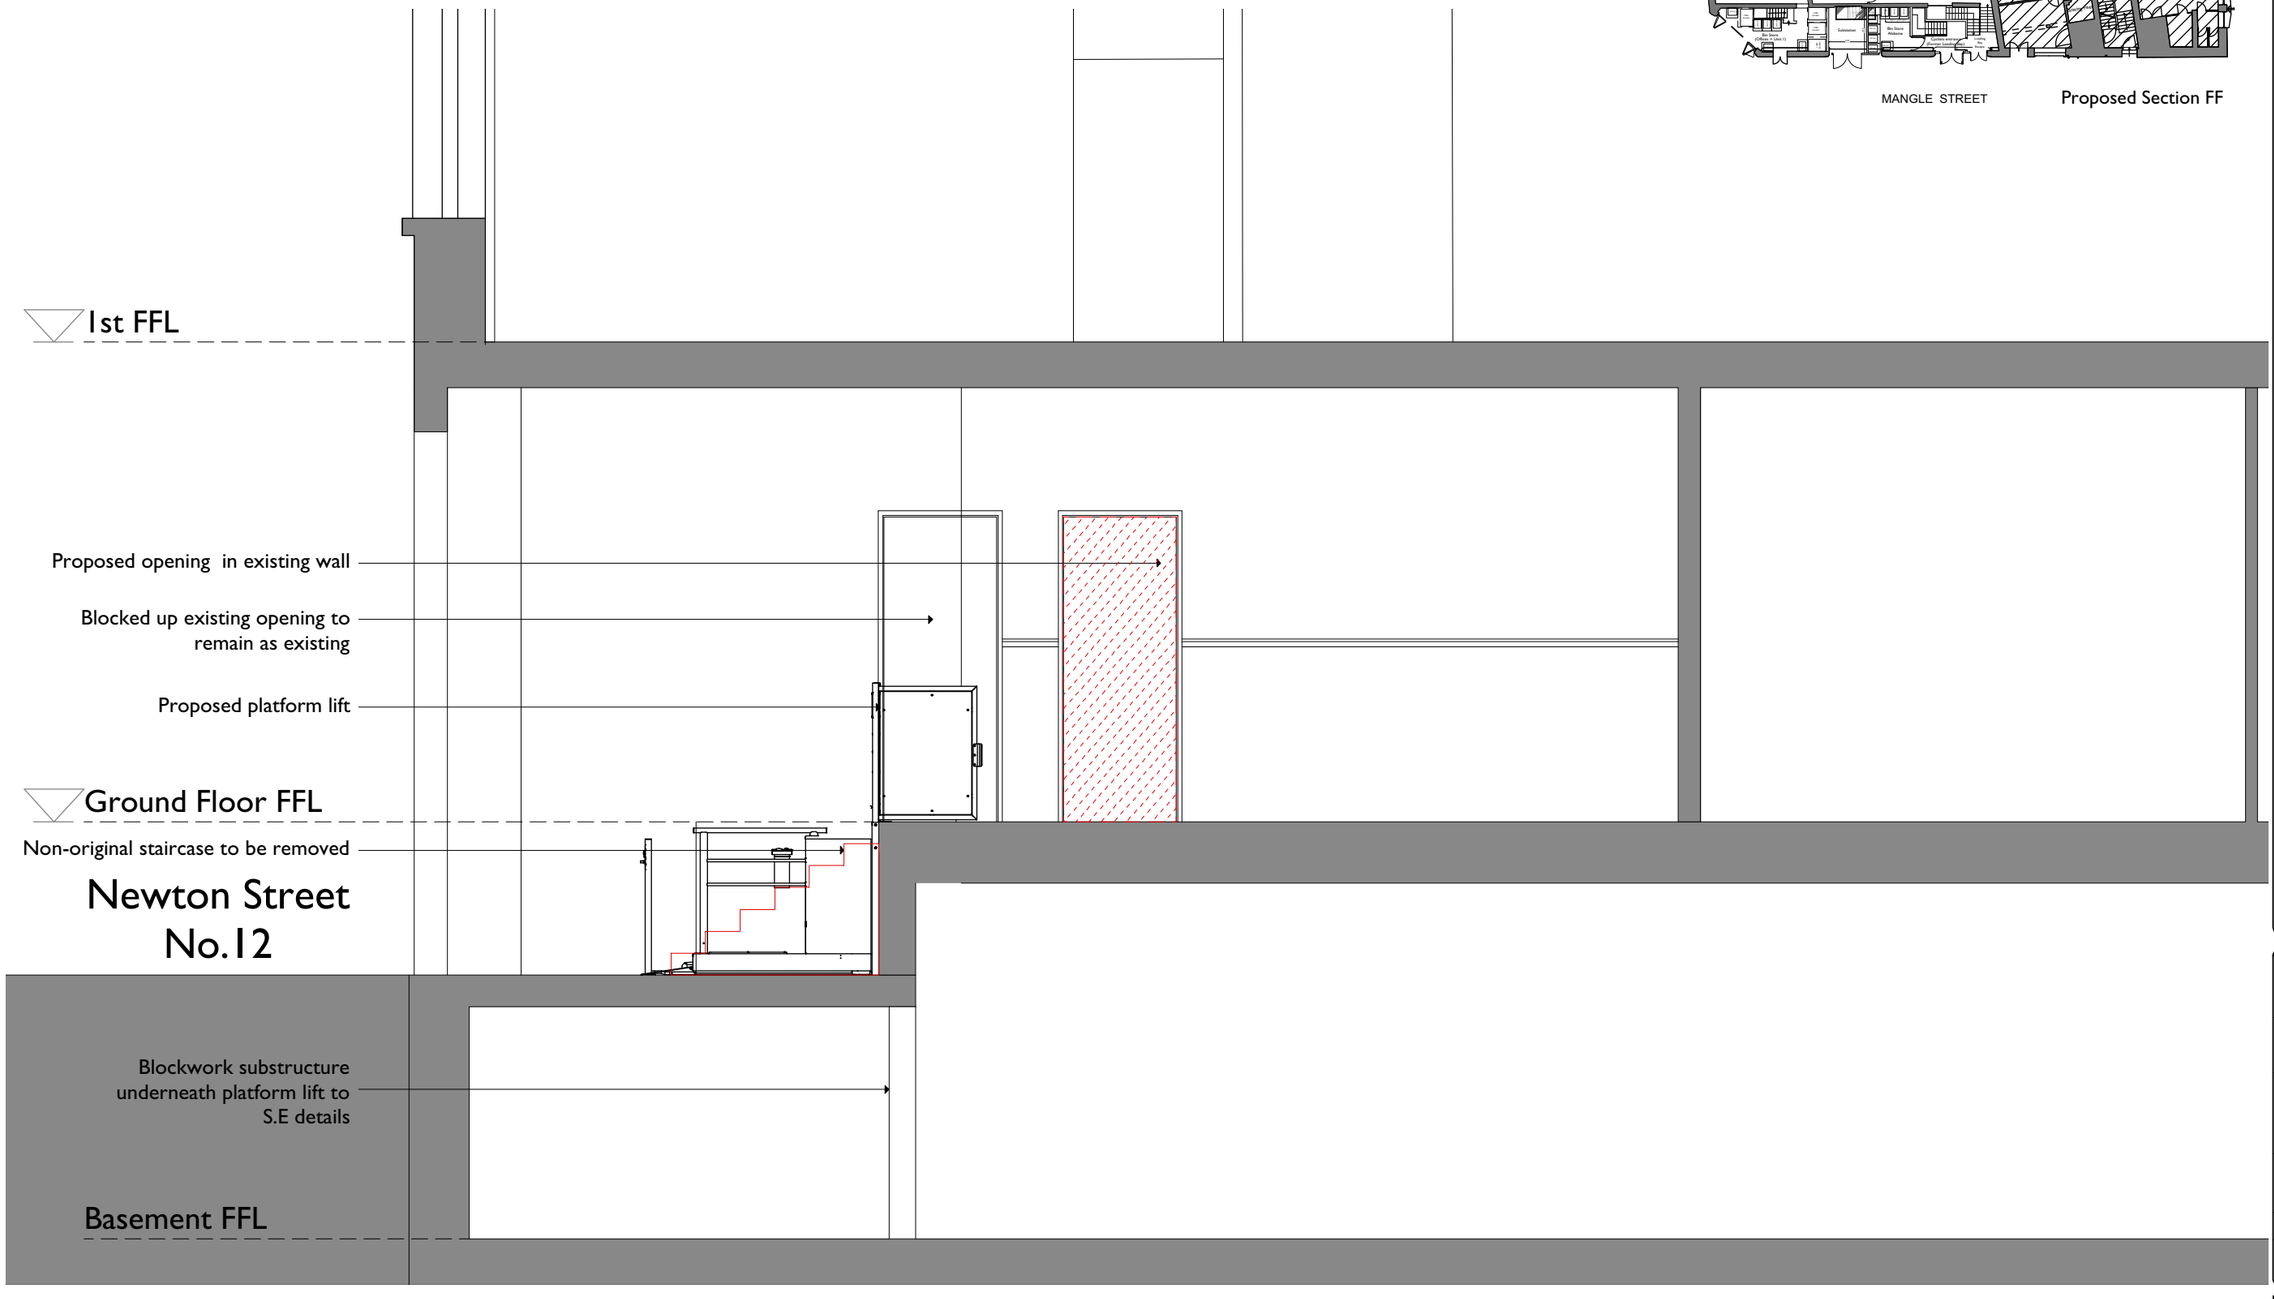

COPYRIGHT OF ATELIER MB LTD
DO NOT SCALE FROM THIS DRAWING
DIMENSIONS TO BE CHECKED ON SITE

All dimensions to be checked on site prior to any commencing work.

N

KEY

- Existing
- Downstand beams
- Extent of works
- Proposed
- Units in use

Rev	Note	DRN	CHK

8-16
Newton Street

Section HH
Proposed

scheme	1665
drwg no.	**P(326)**
rev	-
scale	**1:50@A3**
date first drawn	Oct 18
drawn	RD

***SK** sketch **P** proposed **T** tender **C** construction **AB** asbuilt*

www.ateliermb.co.uk
t 0161 236 0051
e architect@ateliermb.co.uk

Atelier MB
Urban Architects