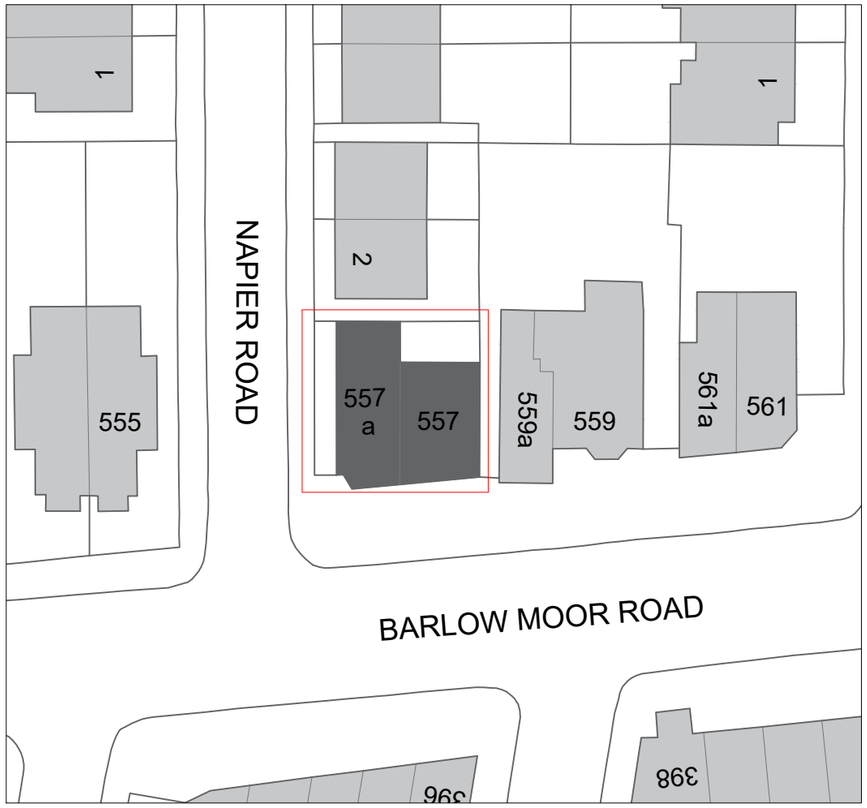

Site - Block Plan

Scale : 1:500

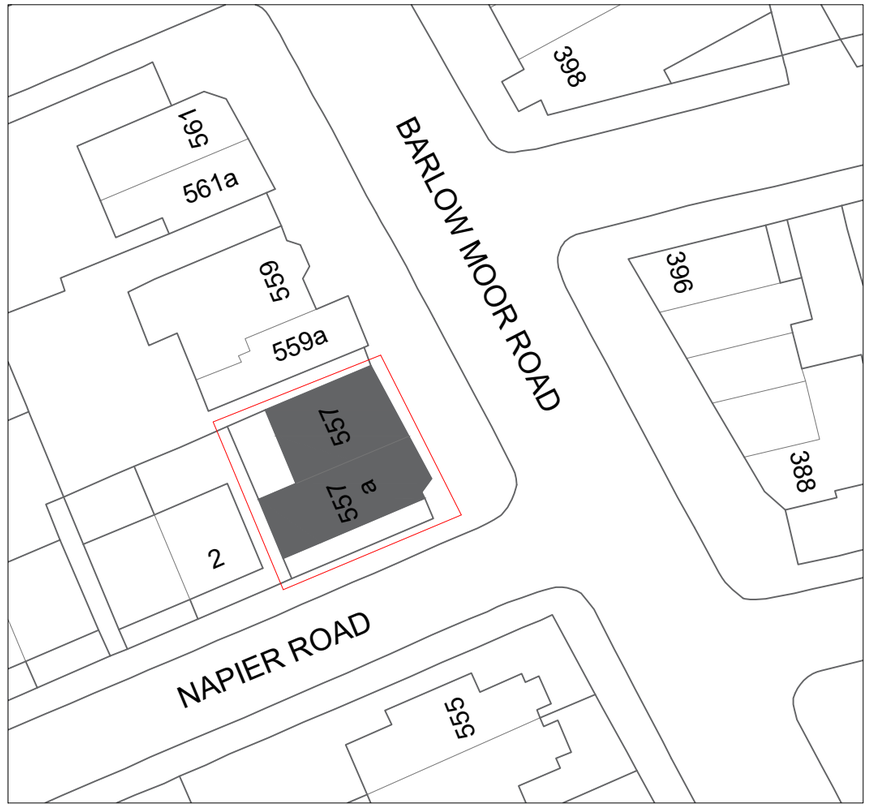

Site - Location Plan

Scale : 1:500

0 10 20 50 m

SCALE BAR 1:500

General Notes

Index	Revisions	Drawn by	Rev'd by	Date

Architect

The Building Compliance Team
34 Bury Old Road,
Prestwich, M25 0FT,
United Kingdom.
T. 02037739222, M. 07561115663
E. ahorwich@thebuildincomplianceteam.com
W. www.thebuildingcomplianceteam.com

Client

Mr Agawar

Project Title

557A Barlow Moor Road
Manchester, M21 8AN
United Kingdom

Drawing Title

Site - Location and Block Plan

ISSUE

Drawn by	Checked by	Reviewed by
AH	AH	RVD
Project No.	Date	Scale @ A3
PRNO	DATE	1:500

DWGNO RV