


Lift pit overhead to new lift to upper floors. Loss of space - 6m² / 66f²

Existing partitions and flights of stairs to be removed. Gained space - 20m² / 215f²

New opening

Proposed bin store space. Gained space - 5m² / 54f²

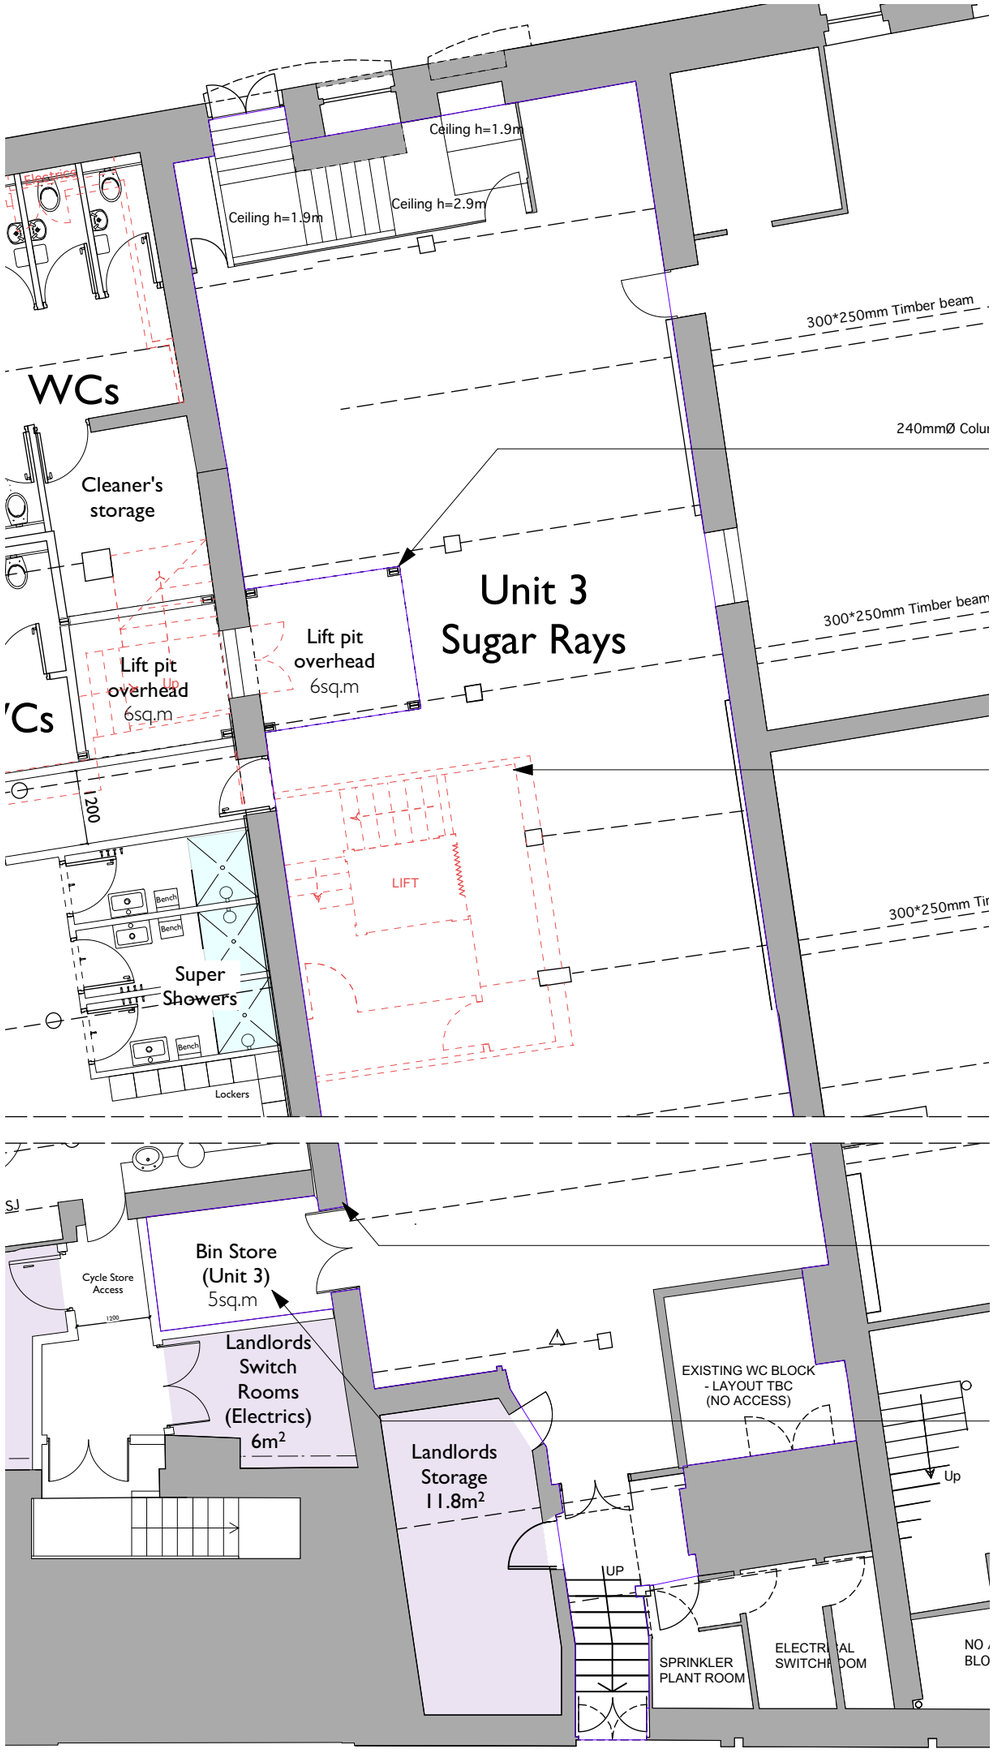

COPYRIGHT OF ATELIER MB LTD
DO NOT SCALE FROM THIS DRAWING
DIMENSIONS TO BE CHECKED ON SITE

All dimensions to be checked on site prior to any commencing work.

Rev	Note	DRN	CHK
D 12.10.18	Minor revision to strip out.	ZS	ZS
C 09.10.18	Entrance stair returned to as existing	RD	ZS
B 11.05.18	Lift pit shown. Existing fabric removed.	ZS	AB
A 23.11.17	Annotation revised.	ZS	AB

8-16 Newton Street

Sugar Rays Unit
Proposed

scheme 1665
drwg no. **P(115)**
rev D

scale **1:100@A3**
date first drawn June 17
drawn RG

SK *sketch* ***P*** *proposed* ***T*** *tender* ***C*** *construction* ***AB*** *asbuilt*

www.ateliermb.co.uk
t 0161 236 0051
e architect@ateliermb.co.uk

Atelier MB
Urban Architects