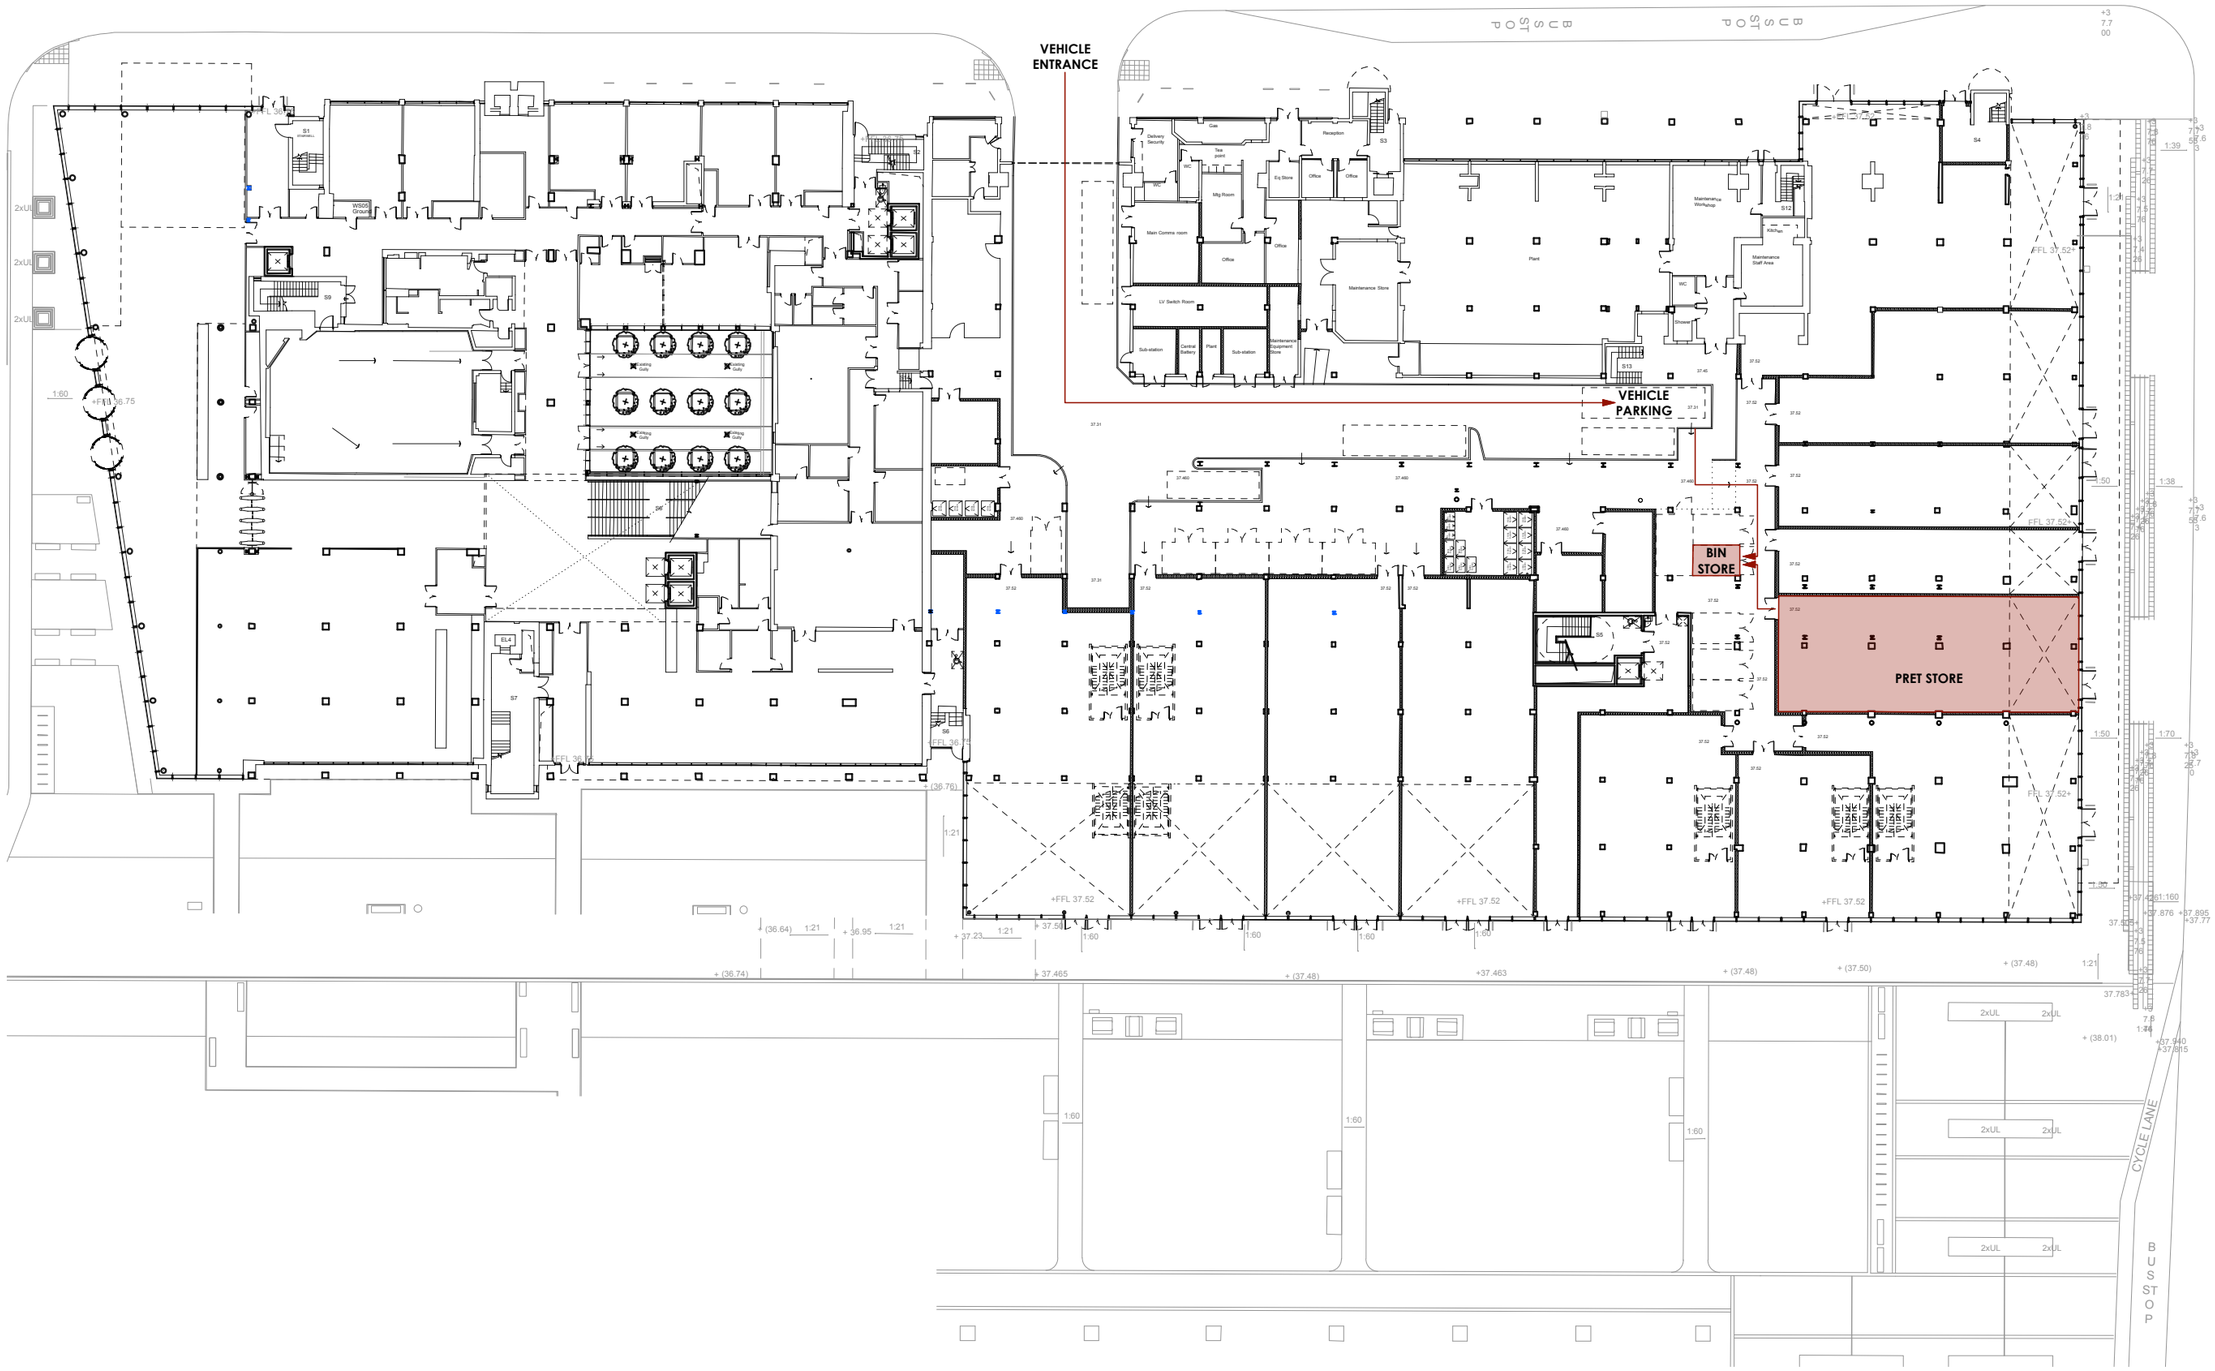

CLIENT: ★ PRET ★	0 10M 20M 30M 40M SCALE 1:500 METRES	NORTH	All dimensions to be confirmed on site by Contractor. Structural works to be confirmed by Structural Engineer. All elements to comply with statutory requirements.
PROJECT: Manchester Business School unit 8, oxford road, manchester, M13 9PL	TITLE: refuse location plan	REVISIONS	Copyright Tanner Design Limited 2b/4b Gosport Street Lymington Hampshire S041 9BE tel. 01590 689609 email. studio@tannerdesign.co.uk www.tannerdesign.co.uk
DRAWING No.: TD18-PM95-13.1	REVISION . DATE 31.10.18 SCALE @ A3 1:500		Tannerdesign