
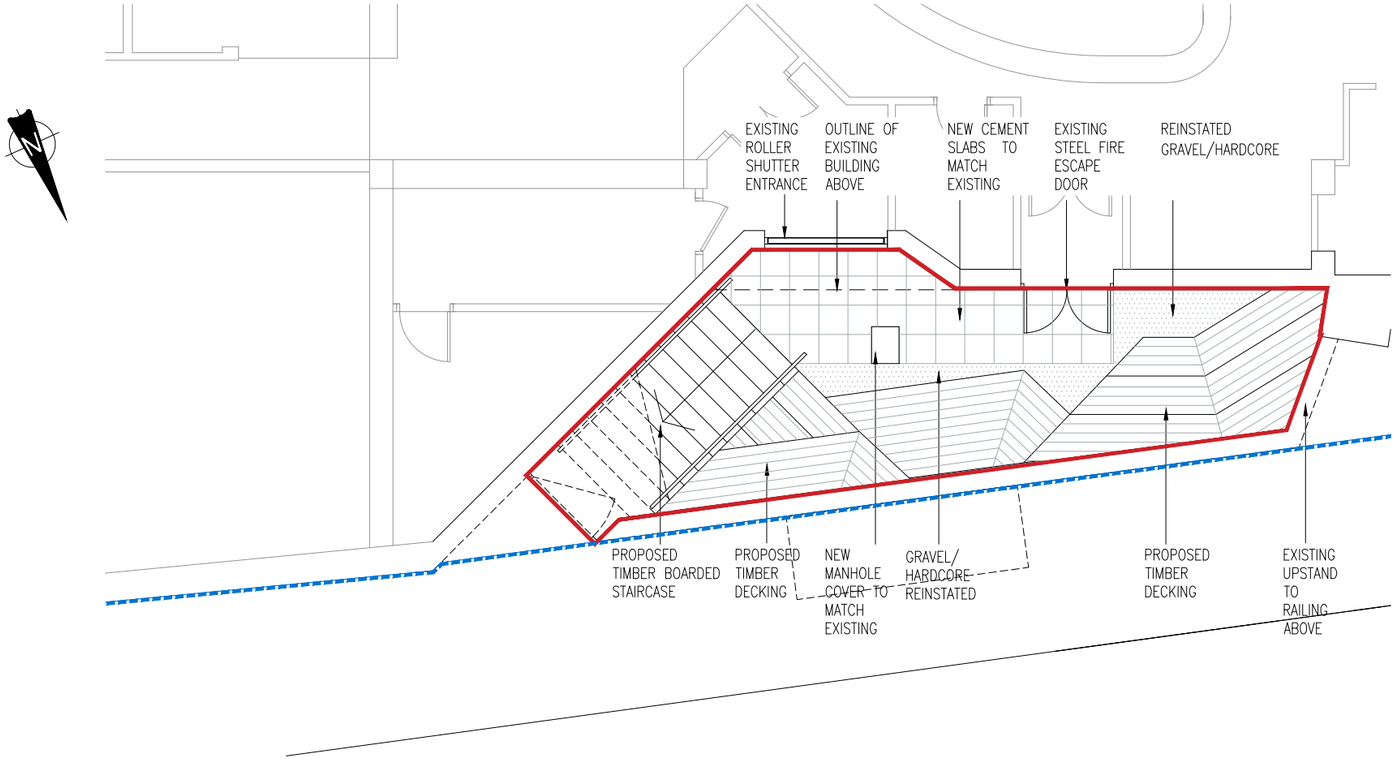


PROPOSED BASEMENT FLOOR PLAN

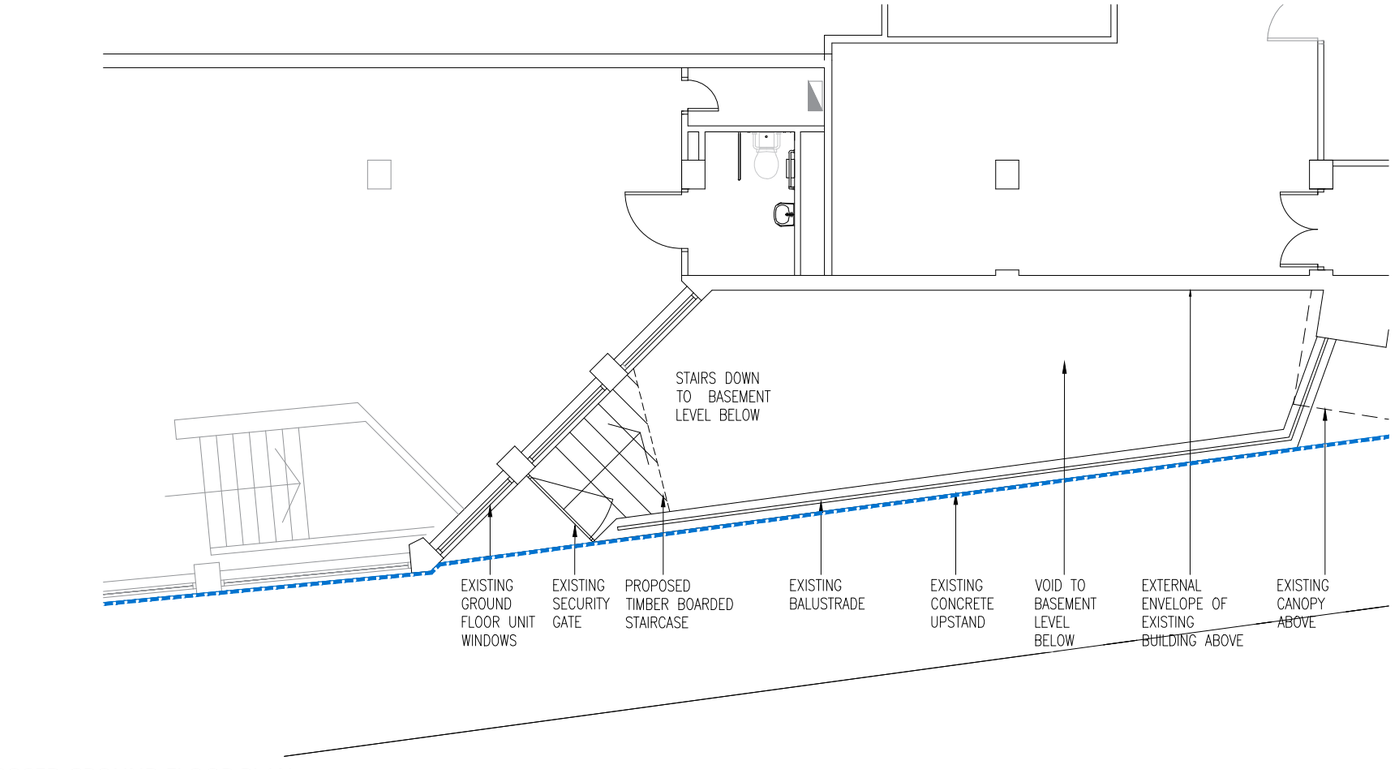

PROPOSED GROUND FLOOR PLAN

SCALE 1 : 100
SCALE 1 : 1

0m 1m 2m 4m 6m 8m 10m
0mm 10mm 20mm 40mm 60mm 80mm 100mm

Copyright of this drawing is the property of Urban Edge Architecture Limited. It must not be reproduced or amended nor used in the execution of any works whether in conjunction with the proposed works for which it is prepared or otherwise without the express consent in writing of Urban Edge Architecture Limited.

Urban Edge Architecture Limited
One Scotgate Mews, Scotgate,
Stamford, Lincolnshire, PE9 2FX.

Tel. ++44 (0)1780 755 665
Fax. ++44 (0)1780 755 360

THIS DRAWING IS FOR PLANNING ONLY AND IS **NOT TO BE USED FOR TENDER OR CONSTRUCTION**

DRAWING TO BE READ IN COLOUR

LEGEND:

LANDLORD'S OWNERSHIP BOUNDARY

APPLICATION BOUNDARY
Area: 36m²

Revision	Description	Date

URBAN EDGE
architecture / landscape / masterplanning

Client
NUCLEAR LIABILITIES FUND LTD

Project
MAYBROOK HOUSE MANCHESTER

Drawing
BASEMENT AND GROUND FLOOR PLANS AS PROPOSED

Scale 1:100@A3 Drawn AM
Date NOV 2018

Project No. 1966 | Drawing No. URB GU [08] 00 02 | Revision D01

PLANNING