This drawing is provided as a document to gain either Planning Permission or Building Regulation approval purposes only. It is not a guarantee that Planning Permission will be granted.


This drawing and all contents are the copyright of James Campbell Associates Ltd. No copies to be made from the drawing & details within unless authorised by James Campbell Associates Ltd.

The contract for the works is between the client and his / her contractor. Contractor to visit site, study the details provided within the drawing and be familiar with both the work to be carried out in accordance with the details provided, Any stated dimension must be checked prior to any form of construction, All works and materials to comply with all relevant British Standards and carry a genuine BBA certificate, The materials specified within this drawing are a guide for the contractor as they are recognised materials with genuine BBA certificates etc. Any contractor who decides to use any different materials than that noted on the drawing must inform James Campbell Associates Ltd.

Any discrepancies discovered or items found that where not visible at the time of the initial survey should be reported to James Campbell Associates Ltd for consultation with our client.

CONSTRUCTION NOTES:-

Eurobins to be wheeled to designated collection area (zone to be marked) to ensure refuse operative does not wheel each eurobin further than 10m to the refuse collection vehicle!

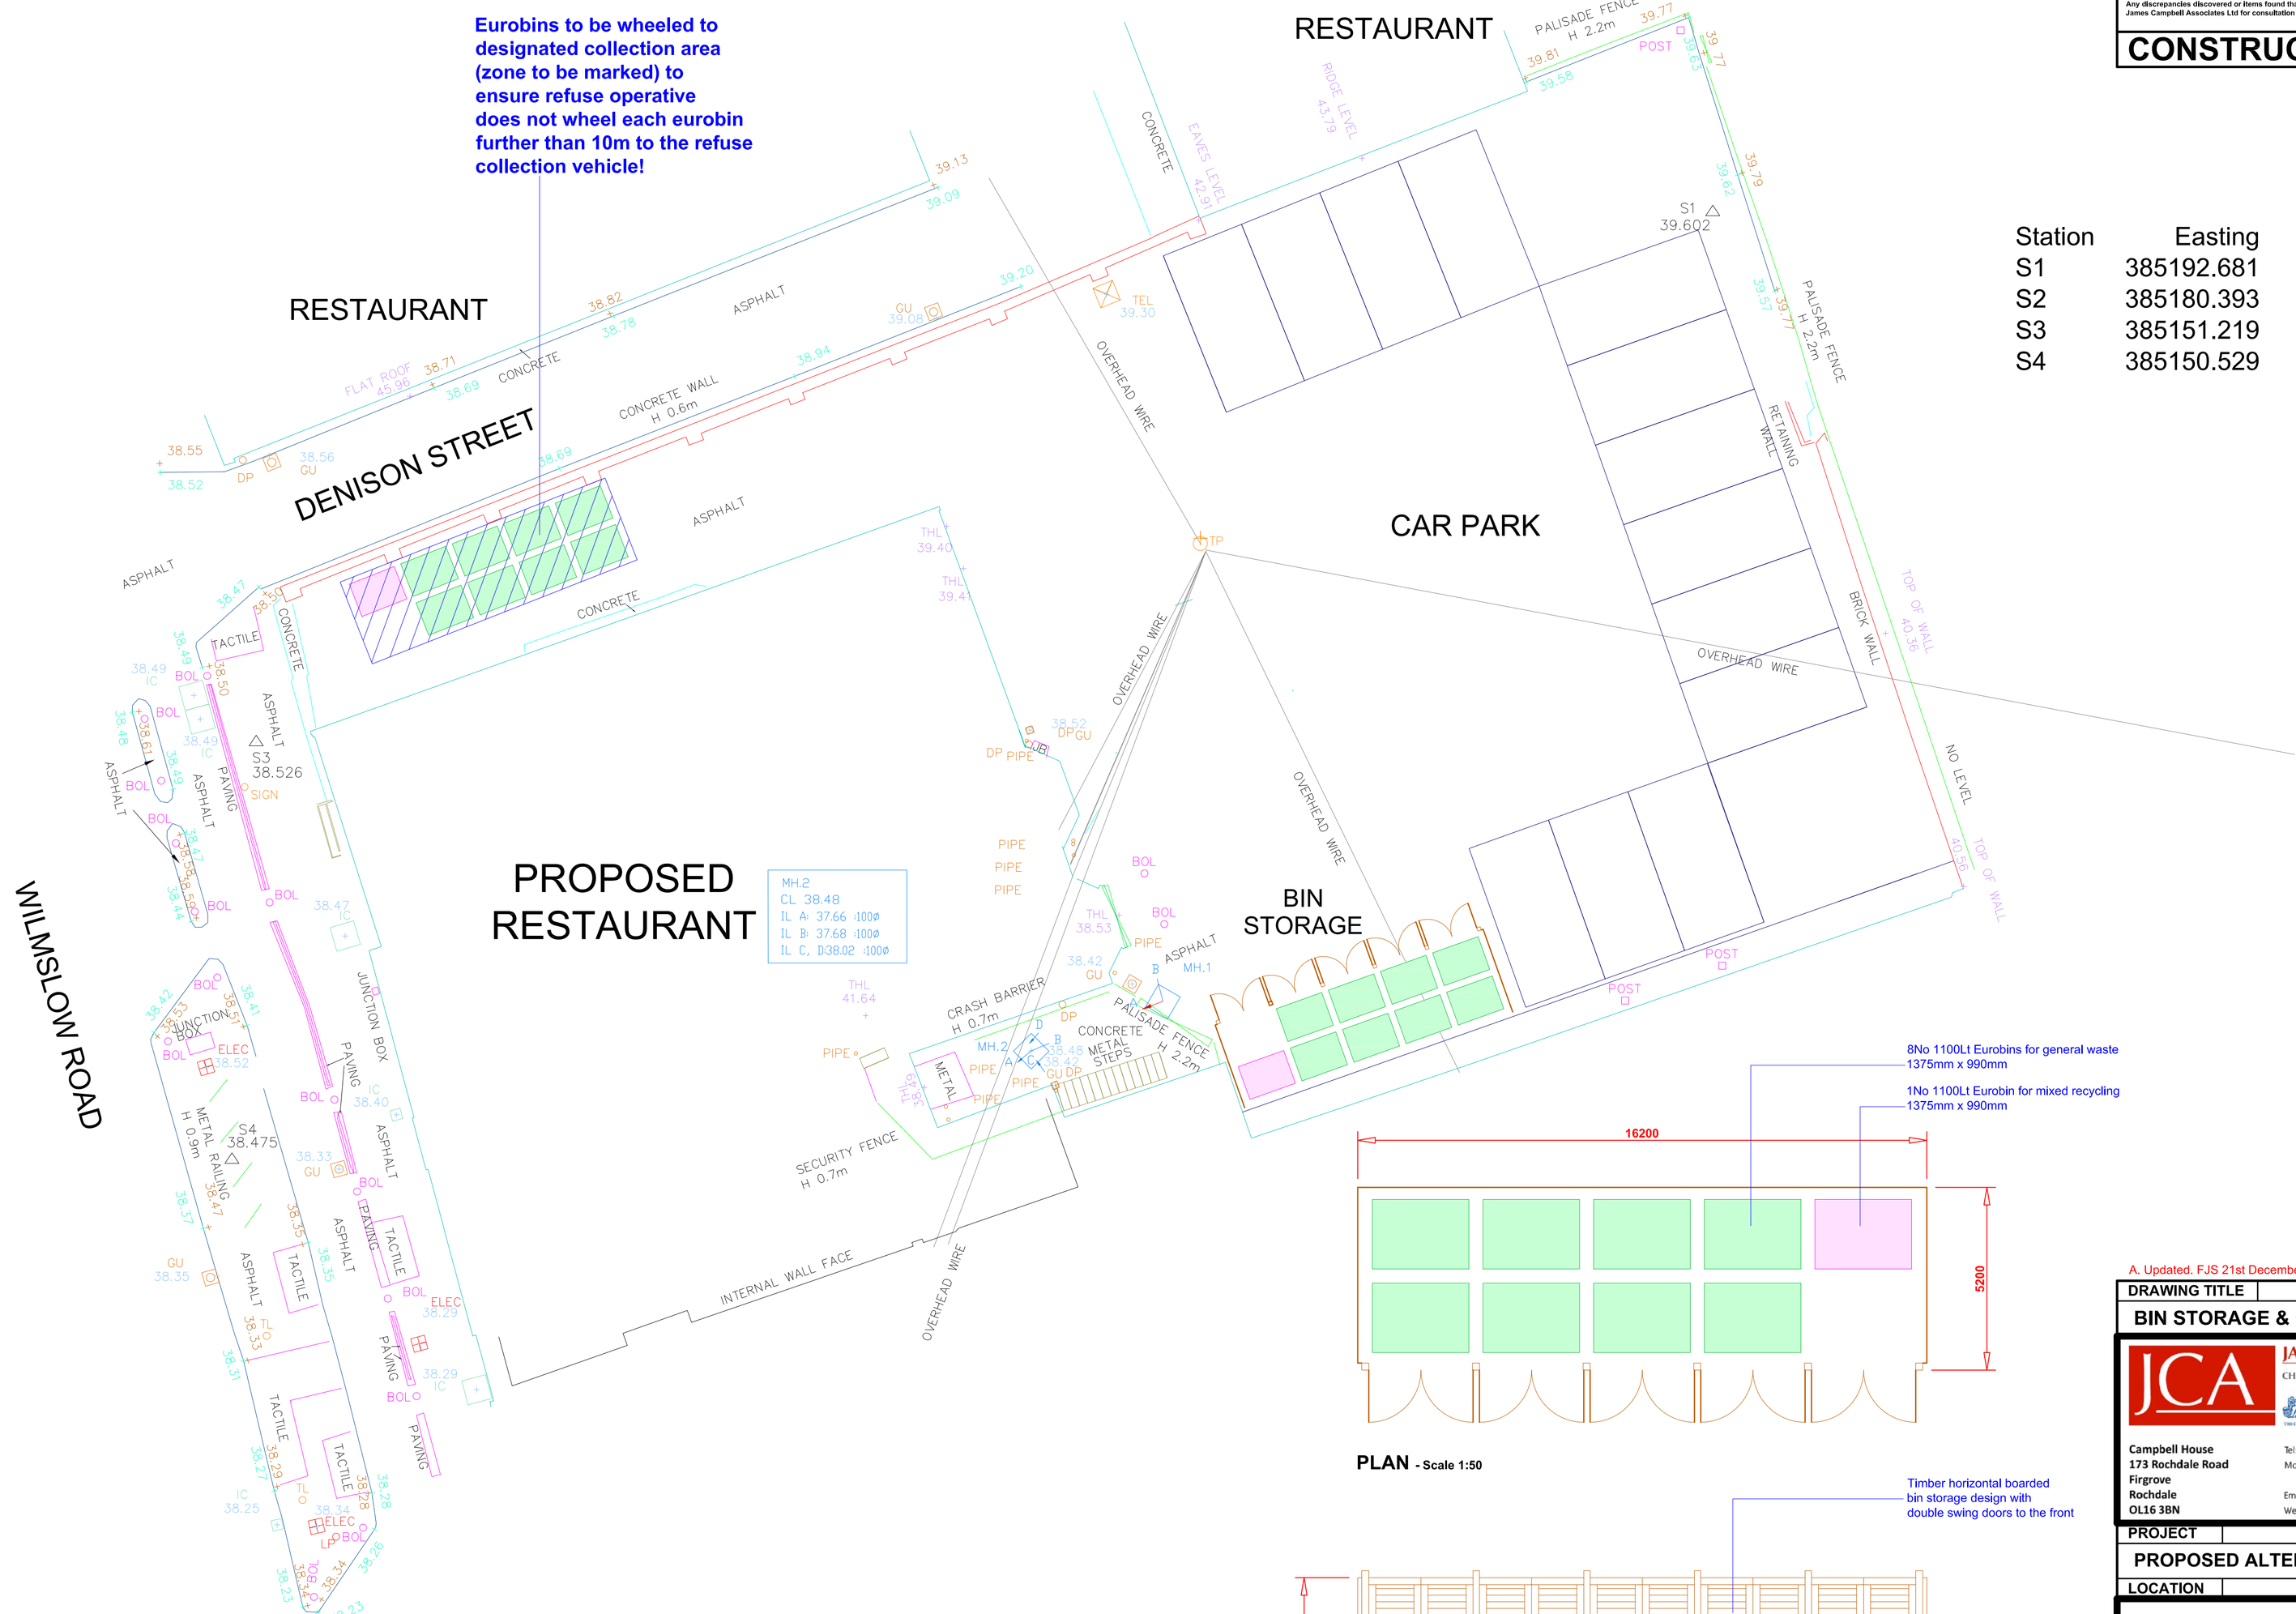

Station	Easting	Northing	Level
S1	385192.681	395453.567	39.602
S2	385180.393	395432.094	38.534
S3	385151.219	395438.480	38.526
S4	385150.529	395426.595	38.475

PLAN - Scale 1:50

FRONT ELEVATION - Scale 1:50

A. Updated. FJS 21st December 2018.

DRAWING TITLE

BIN STORAGE & COLLECTION DETAILS

JAMES CAMPBELL ASSOCIATES LTD
CHARTERED ARCHITECTURAL SERVICES
CIOB
CIAT

Campbell House
173 Rochdale Road
Firgrove
Rochdale
OL16 3BN

Tel: 01706 354888
Mob: 07817 623183
Email: admin@jamescampbellassociates.co.uk
Web: www.jamescampbellassociates.co.uk

PROJECT

PROPOSED ALTERATIONS

LOCATION

97 Wilmslow Road
Rushholme

DRAWN:-	Frank James Smith	DRAWING NUMBER:-
DATE:-	December 2018	**18.1875.13A**
SCALE:-	1:100 @ A1	
ISSUE:-	A	