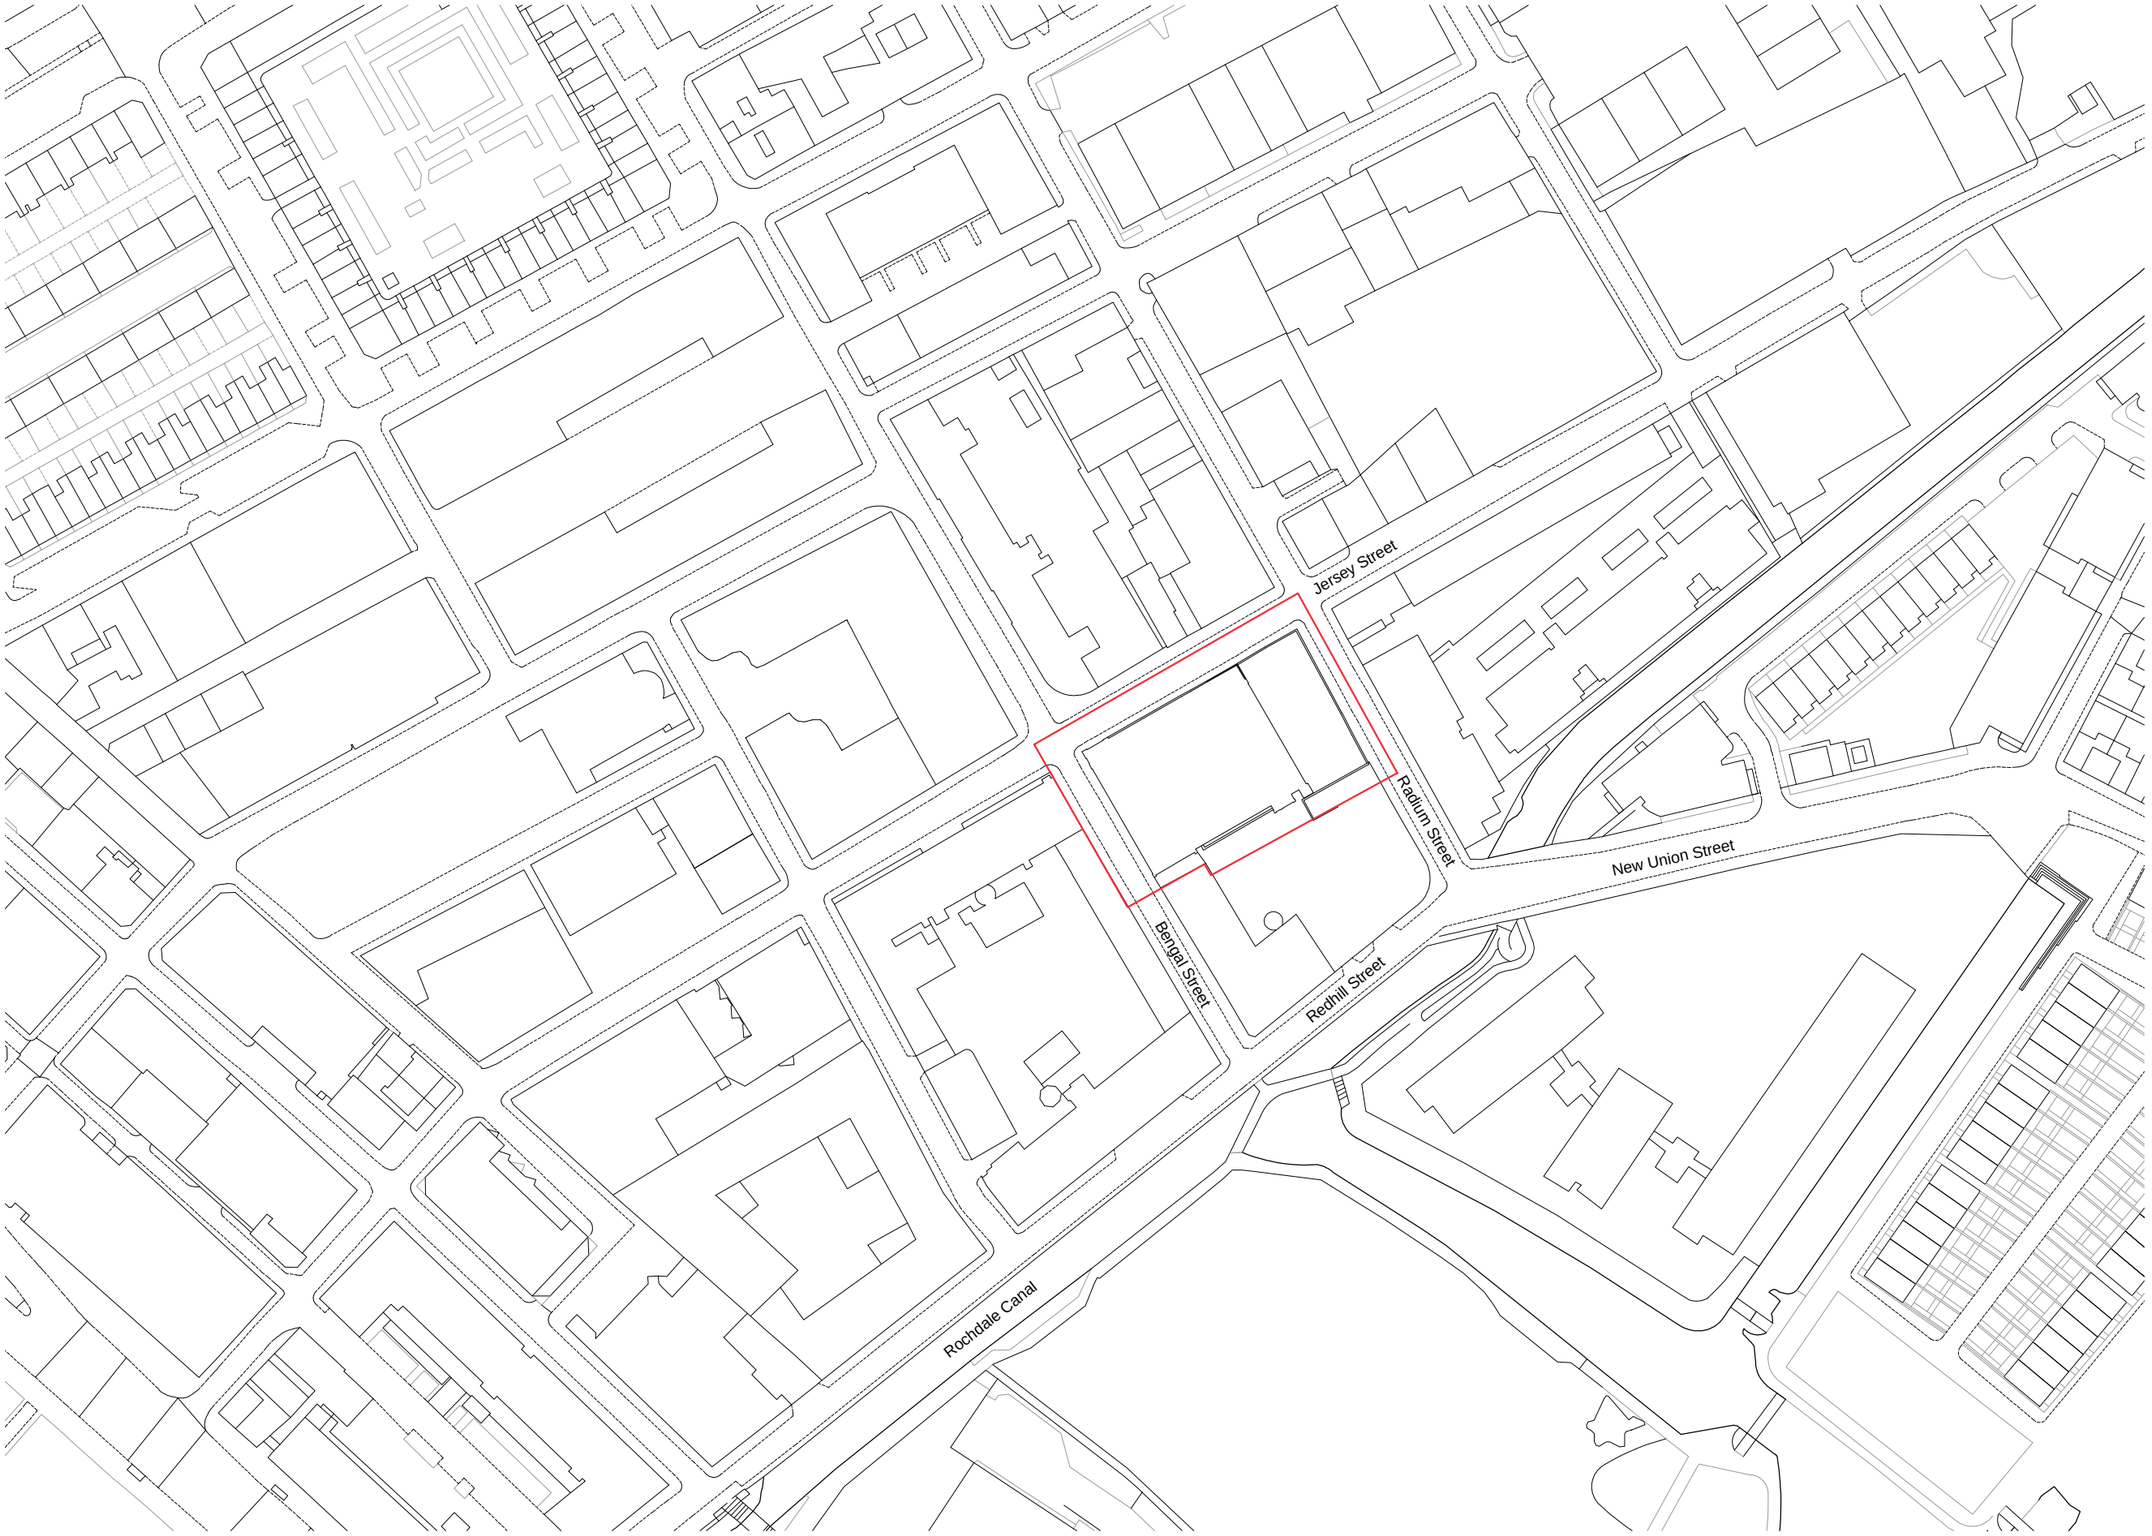


The contractor is responsible for checking dimensions, tolerances and references. Any discrepancy to be verified with the Architect before proceeding with the works. Where an item is covered by drawings to different scales the larger scale drawing is to be worked to.

Do not scale drawing. Figured dimensions to be worked to in all cases.

CDM REGULATIONS 2015. All current drawings and specifications for the project must be read in conjunction with the Designer's Hazard and Environment Assessment Record

All intellectual property rights reserved.

N

Rev	Date	Description
/	28/09/18	First Issue

Dwn	Ckd
JA	JM

Drawn	JA
Checked	SC
Date	28/09/18
Scale @ A3	1:1250

New Little Milll

Site Location Plan

AA6336 2000

/

PLANNING

PRP
prp-co.uk
Manchester
0161 242 8950