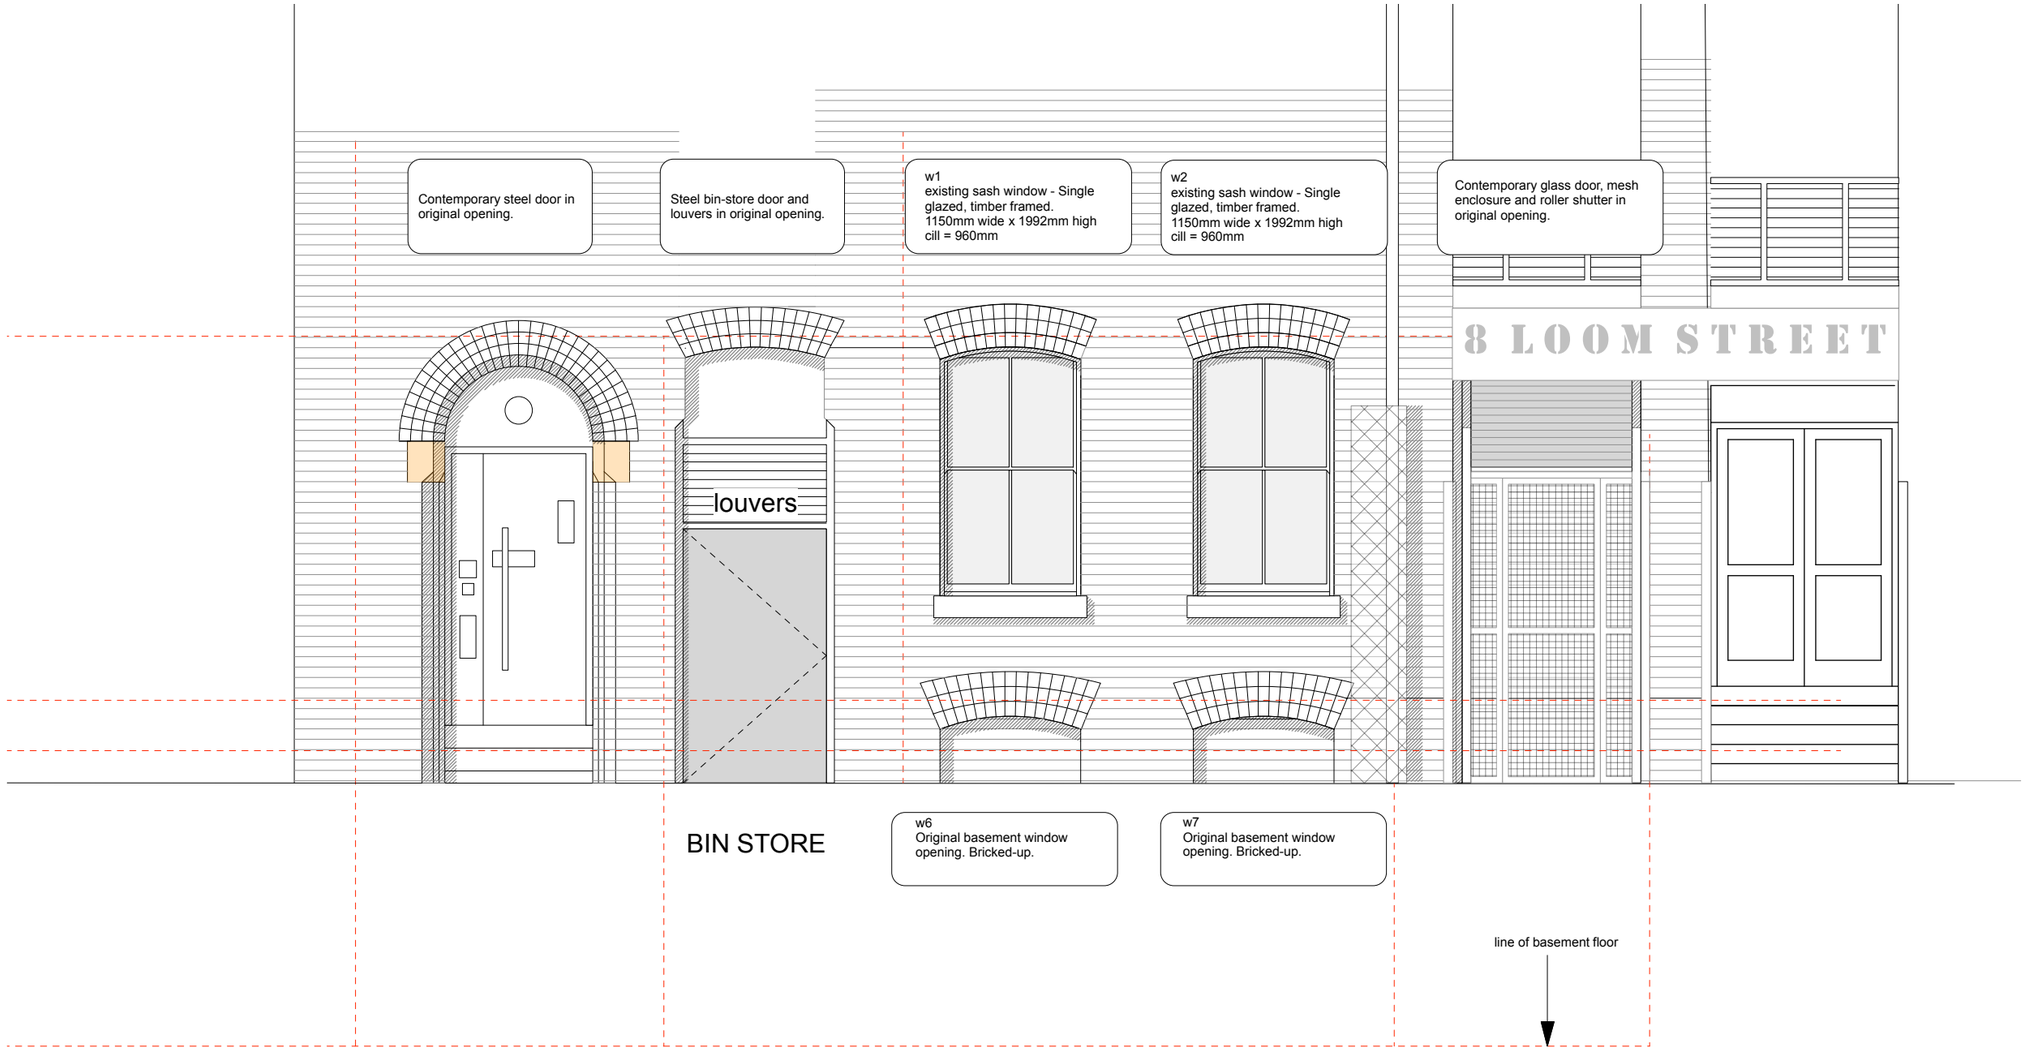


UNIT 2, 8 LOOM STREET, MANCHESTER
PLAN AS EXISTING.