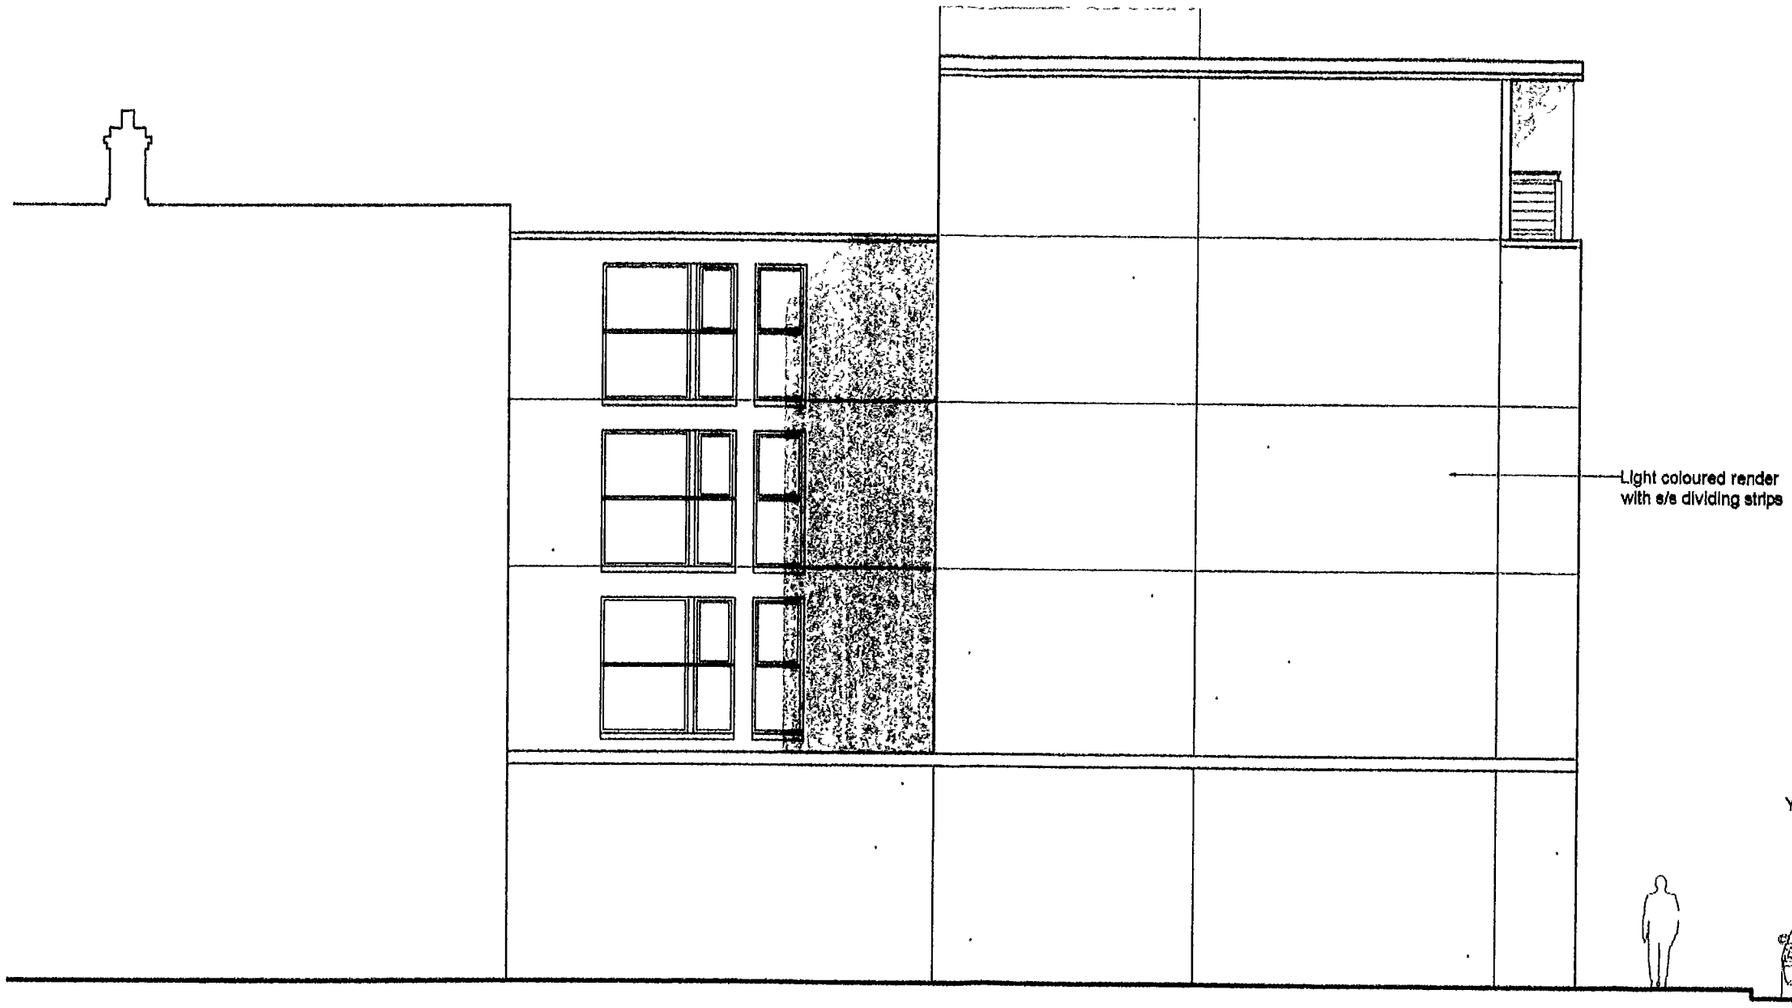


PROJECT	Grosvenor St/ York St, Manchester
DRAWING	EXISTING REAR ELEVATION
DRAWING NO	PL-06
SCALE	1 .100 at A3
REVISION	-

PLANNING AND
BUILDING CONTROL
16 OCT 2018

ARCHITECT
R.T. Lucas

Raven House
113 Fairfield Street
Manchester
M12 6EL

Tel: 0161-2737771