All dimensions are to be checked on site. This drawing shall not be scaled to ascertain dimensions.

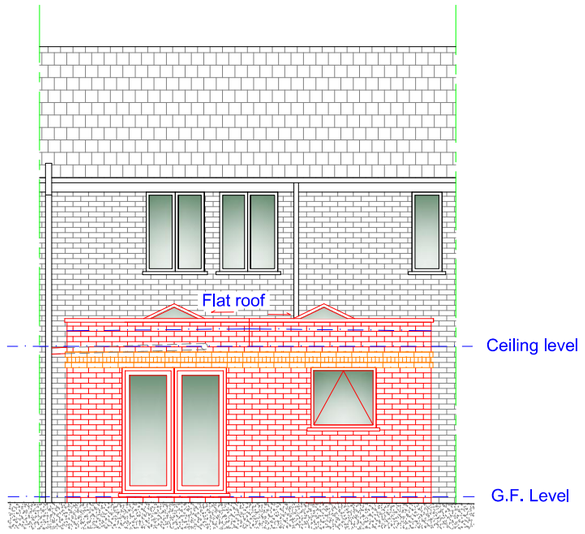

Proposed Rear Elevation
Scale 1:100

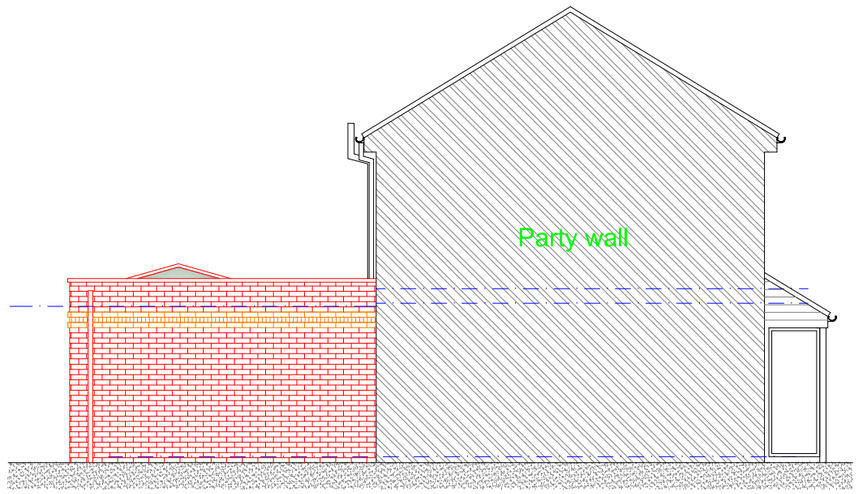

Proposed L/H Side Party Wall Elevation
Scale 1:100

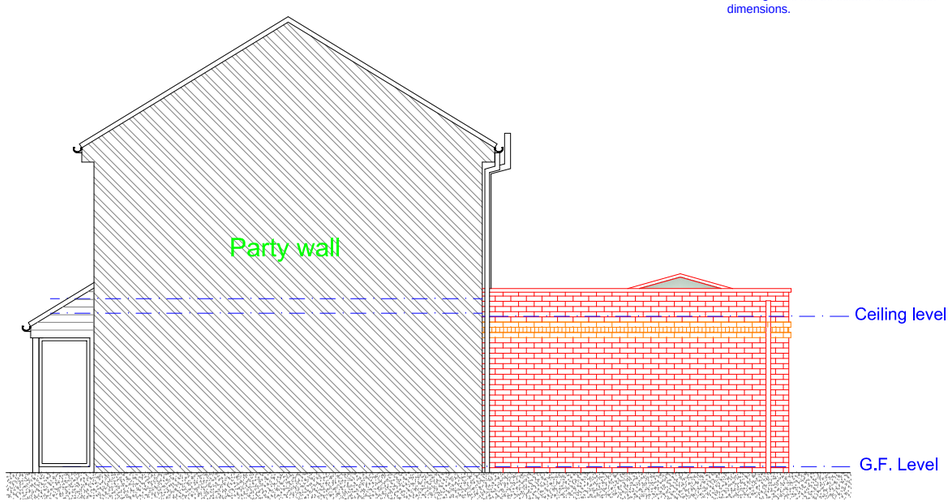

Proposed R/H Side Party Wall Elevation
Scale 1:100

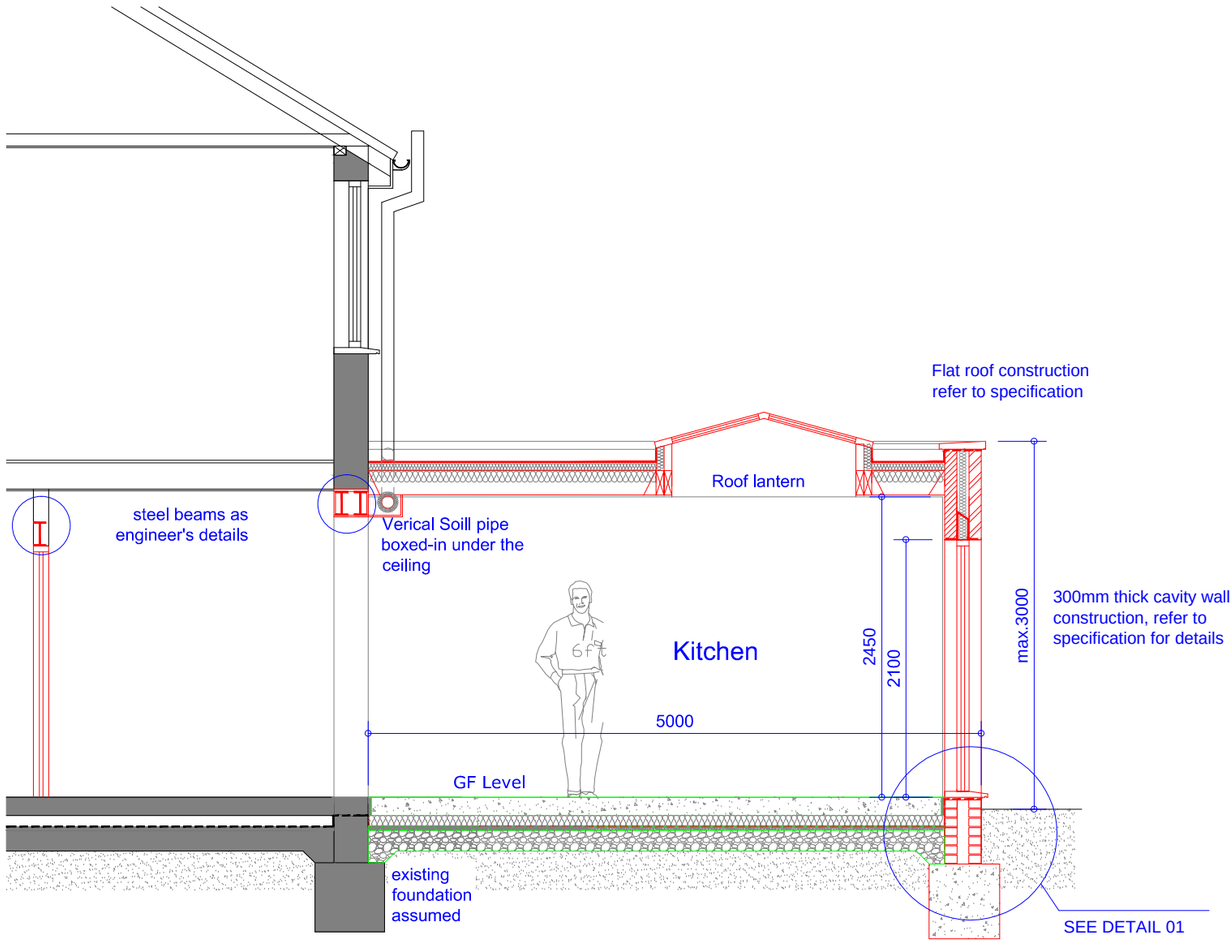

Proposed Section
Scale 1:50

Rev	Date	Description
A	19.09.18	Client's comments added.

Issued For : INFORMATION PURPOSES ONLY

Client
Mrs. Vaishali

Project
25 Nantwich Road, Fallowfield. M14 7AW
Proposed single storey rear extension.

Scheme - Drawing Title
Proposed Section & Elevations
.

Drawing No.	Revision	Date	Scale
03	A	10.09.18	1:100, 1:50 @A3

JK TECH SERVS
DOMESTIC, ARCHITECTURAL & SURVEYING SERVICES.
HOUSE EXTENSIONS, GARAGE/LOFT CONVERSIONS.
PLANS FOR PLANNING & BUILDING CONTROL
www.jktechservs.co.uk