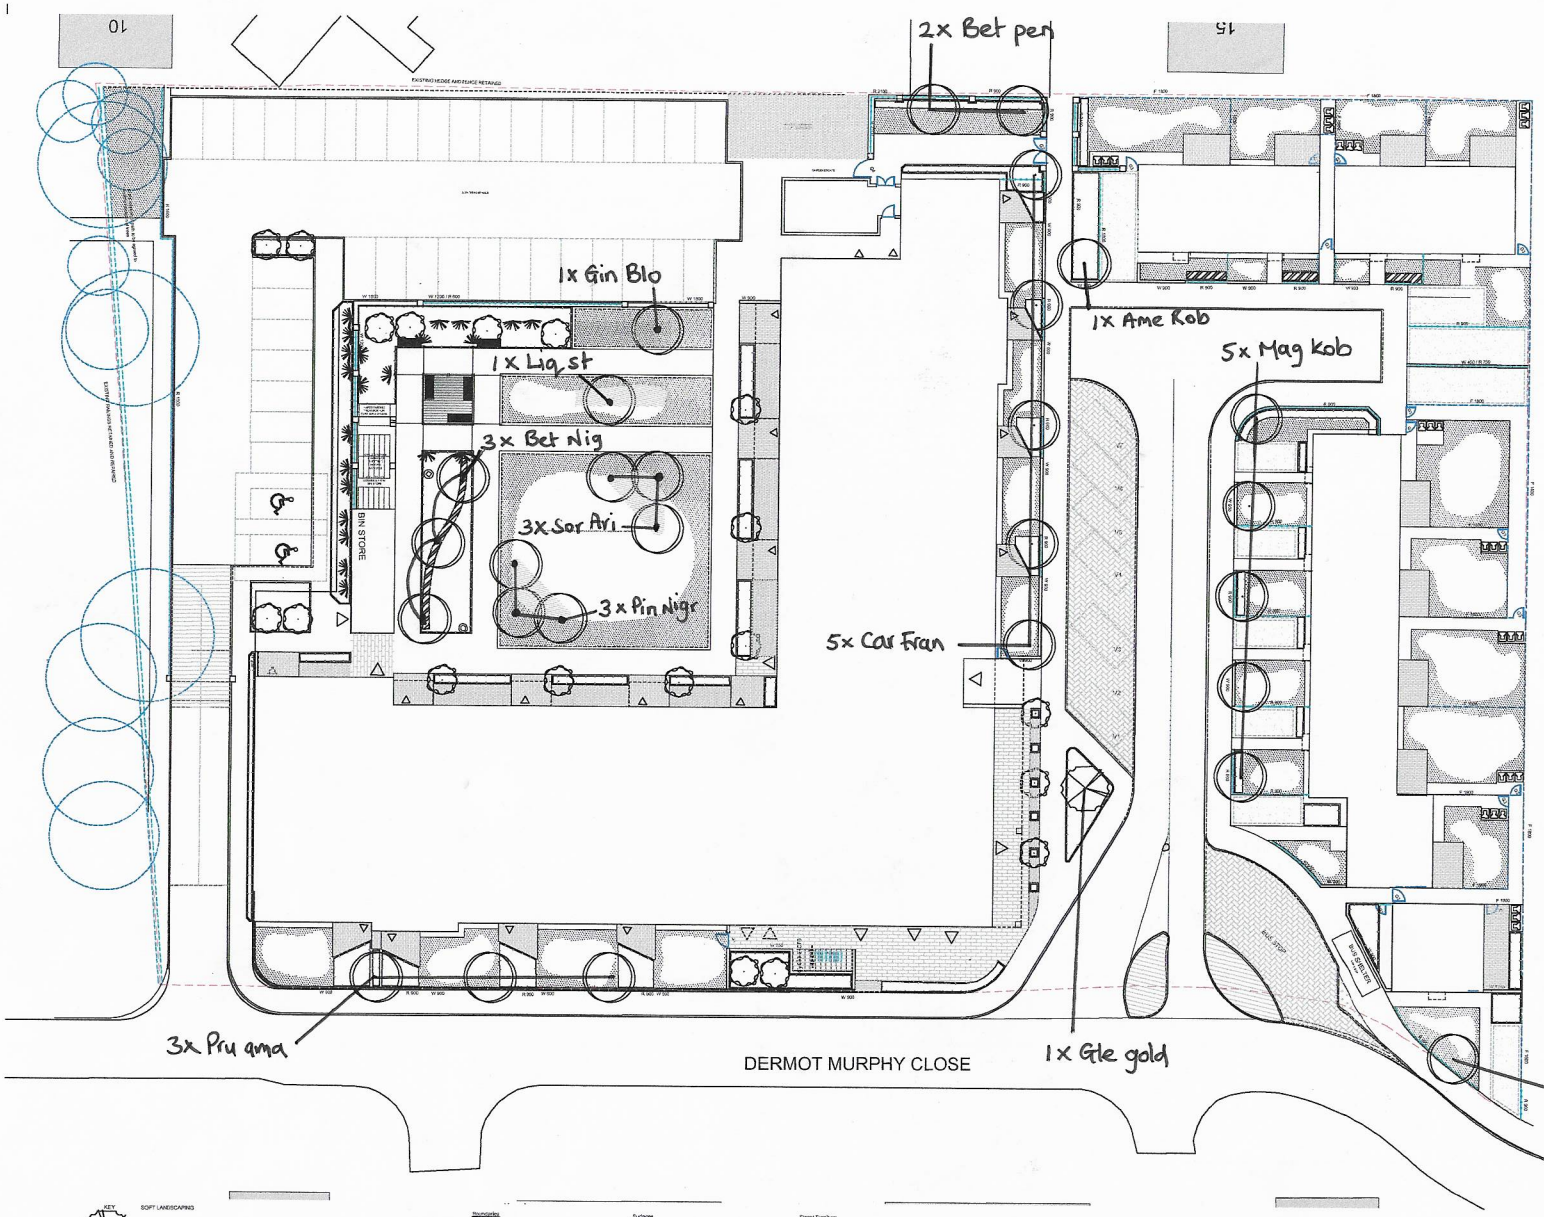

The contractor is responsible for checking dimensions, tolerances and references. Any discrepancy to be verified with the Architect before proceeding with the works. Where an item is covered by drawings to different scales the larger scale drawing is to be worked to.

Do not scale drawing. Figured dimensions to be worked to in all cases.

CDM REGULATIONS 2015. All current drawings and specifications for the project must be read in conjunction with the Designer's Hazard and Environment Assessment Record

All intellectual property rights reserved.

N 0m 5m 10m 15m

Tree Schedule

3	Bet Nig	Betula nigra 12-14g	12-14
5	Car Fran	Carpinus Betula 'frans fontaine'	12-14
3	Pin Nigr	Pinus nigra	12-14
1	Gin Blo	Ginkgo bloba	10-12
2	Bet pen	Betula pendula	10-12
1	Ame Rob	Amelanchier ab 'Robin Hill'	10-12
1	Liq st	Liquidamber styraciflua	12-14
5	Mag Kob	Magnolia Kobus	16-18
1	Ace Crim	Acer plat 'Crimson king'	12-14
3	Pru ama	Prunus amanogawa	10-12
3	Sor ari	Sorbus aria	12-14
1	Gle gold	Gleditsia goldburst	12-14

KEY

SOFT LANDSCAPING

Proposed Street Tree Planting, EHS

Proposed Tree Planting Garden trees with mixed inclusions, Selected Standards

Proposed Tree Planting, Garden Trees Std Standards / Standards

Existing Tree Planting, retained

Shrub and herbaceous planting areas

Climbers

hedge planting

Turfed areas

Bulb planting

Boundaries

W 2150 — Garden wall, height indicated, piers where indicated to adjacent wall height, artstone capping.

W 1200 / R 600 — Garden wall and wall top railings, height indicated

R 900 — Garden railings, height indicated

F 1800 — Timber close boarded fence

G1 — Gates, height as adjacent boundary

TR 600 — Trip rail

Existing metal railings to be retained and repaired as necessary.

Existing 1800 timber close boarded fence retained

Surfaces

Pot paving type 1:

Pot paving type 2:

Blue slate paddle stones

Macadam paths

Parking with contrast macadam (block edging to private parking)

Planting and bus waiting area in block paving, design subject to technical approval

Raised mount setts type 1: design subject to technical approval

Contrast macadam

Street Furniture

Timber pergola with covered seating area

Planters

Timber seat with back and arm rests

Bird table

Bird bath

EXISTING HEDGE LINES TO BE REVIEWED
ON SITE WITH SHT PRIOR TO ANY DEMOLITION
WORKS AND RETAINED WHERE AGREED.

Rev	Date	Description	Dwn	Chd
D	23/10/17	Amendments as email from BS dated 19/10/17	CA	BS
C	27/06/17	Minor adjustments as comments from BS	CA	BS
B	22/06/17	Amended to new building footprint	CA	BS
A	26/05/17	Amendments as instructed 23/5/17	CA	BS

MINEHEAD AVENUE, WITHINGTON

PROPOSED
LANDSCAPE PLAN

AA6273 L2000 **REV D**

TENDER

Drawn CA Checked BS Date MAR 2017 Scale @ A1 1:200

PRP
prp-co.uk
Manchester
0161 242 8950

SHRUB SCHEDULE

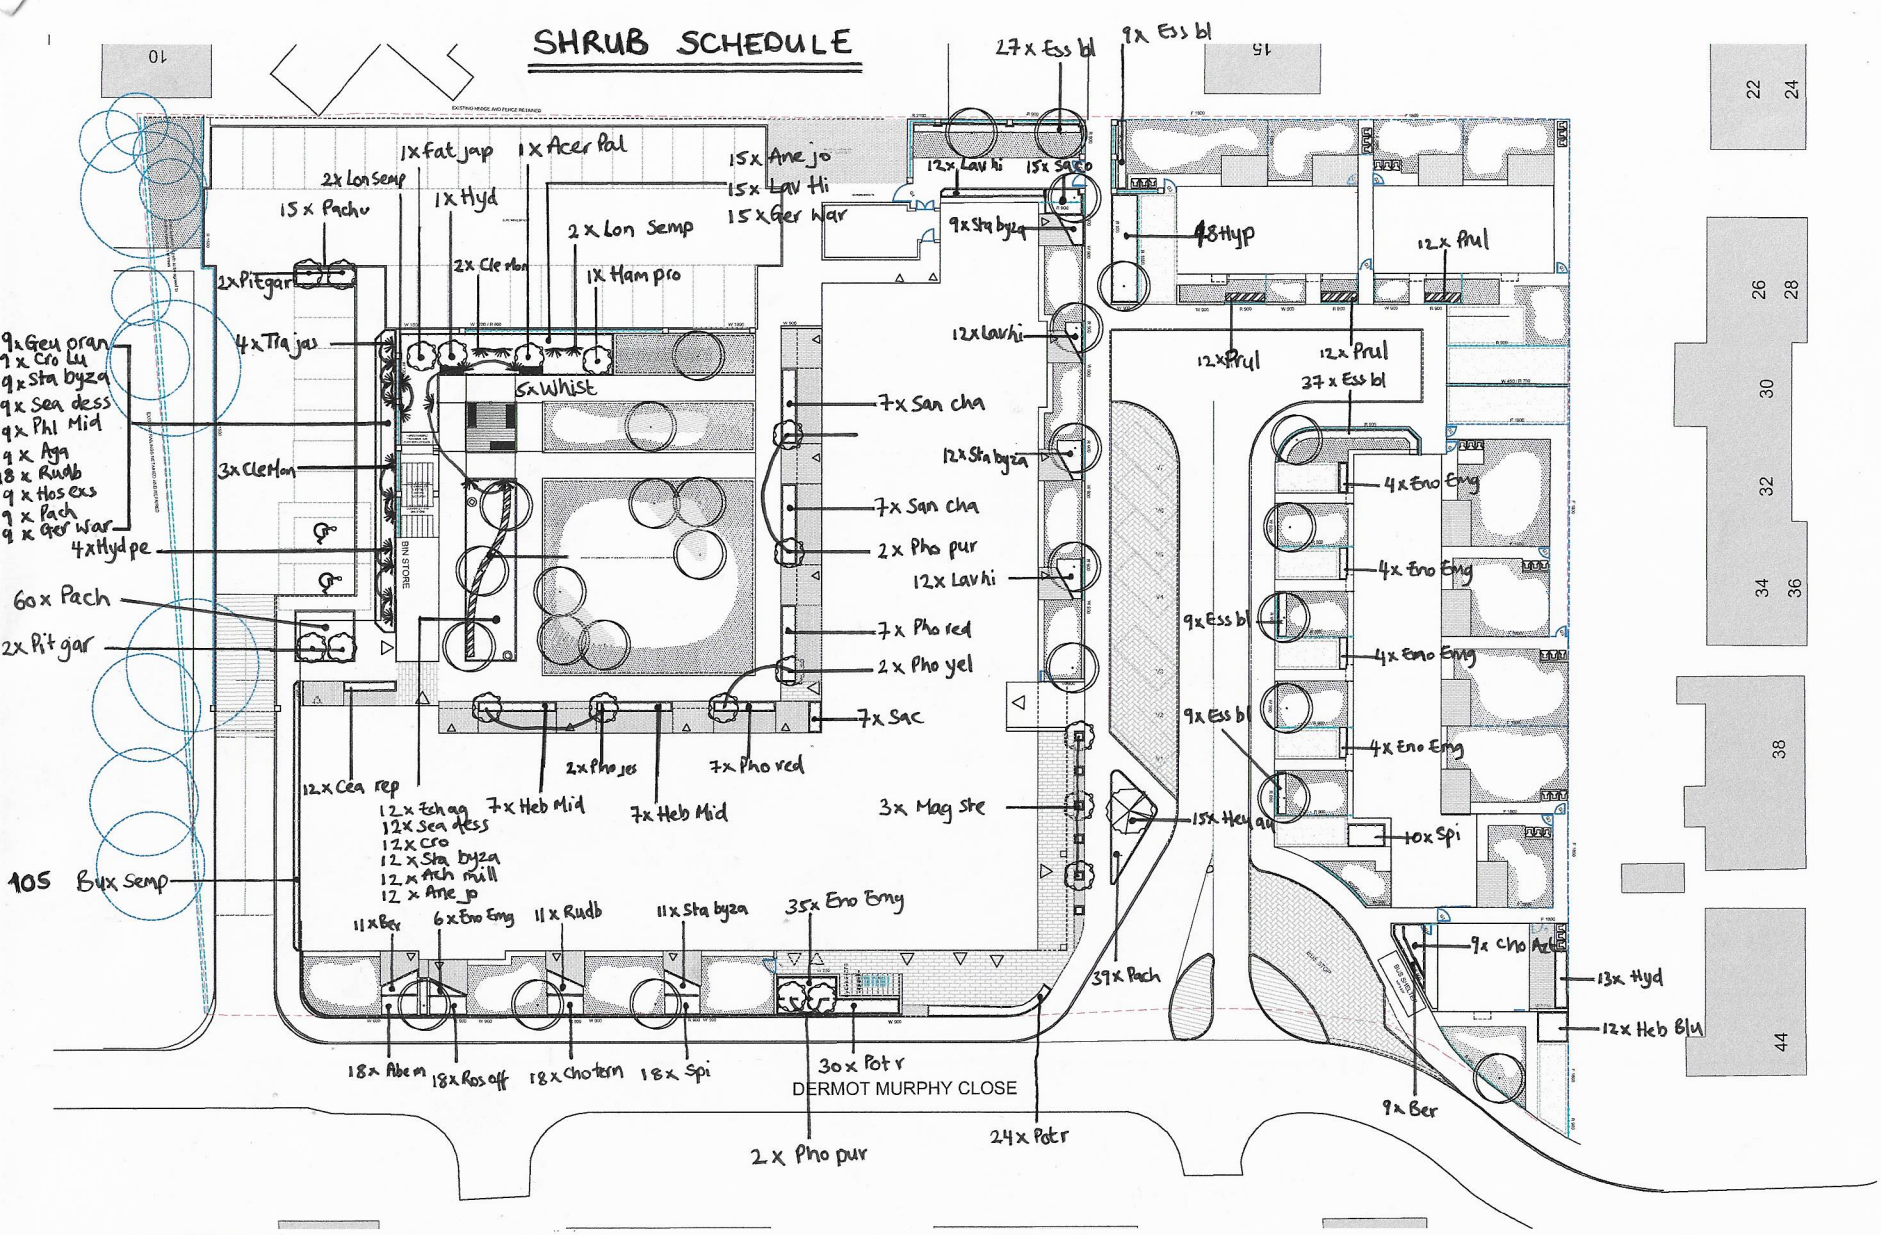

The contractor is responsible for checking dimensions, tolerances and references. Any discrepancy to be verified with the Architect before proceeding with the works. Where an item is covered by drawings to different scales the larger scale drawing is to be worked to.

Do not scale drawing. Figured dimensions to be worked to in all cases.

CDM REGULATIONS 2015. All current drawings and specifications for the project must be read in conjunction with the Designer's Hazard and Environment Assessment Record

All intellectual property rights reserved.

N

0m 5m 10m 15m

KEY

SOFT LANDSCAPING

- Proposed Street Tree Planting, RHS
- Proposed Tree Planting Garden trees with mixed influence, Selected Standards
- Proposed Tree Planting, Garden Trees Set Standards / Standards
- Existing Tree Planting, retained
- Shrub and herbaceous planting areas
- Climbers
- hedge planting
- Turfed areas
- Bulb planting

Boundaries

- Garden wall, height indicated, piers where indicated to adjacent wall height, shadow capping
- Garden wall and wall top railings, height indicated
- Garden railings, height indicated
- Timber close boarded fence
- Gates, height as adjacent boundary
- Trip rail
- Existing metal railings to be retained and repaired as necessary.
- Existing 1800 timber close boarded fences retained

Surfaces

- Pcc paving type 1:
- Pcc paving type 2:
- Blue slate paddle stones
- Macadam paths
- Parking with contrast macadam (block edging to private parking)
- Parking and bus waiting area in block paving, design subject to technical approval
- Raised mount extra type 1 design subject to technical approval
- Contrast macadam

Street Furniture

- Timber pergola with covered seating area
- Planters
- Timber seat with back and arm rests
- Bird table
- Bird bath

EXISTING HEDGE LINES TO BE REVIEWED ON SITE WITH SHT PRIOR TO ANY DEMOLITION WORKS AND RETAINED WHERE AGREED.

Rev	Date	Description	Dwn	Chd
D	23/10/17	Amendments as email from BS dated 19/10/17	CA	BS
C	27/06/17	Minor adjustments as comments from BS	CA	BS
B	22/06/17	Amended to new building footprint	CA	BS
A	26/05/17	Amendments as instructed 23/5/17	CA	BS

MINEHEAD AVENUE, WITHINGTON

PROPOSED
LANDSCAPE PLAN

AA6273 L2000 **REV D**

TENDER

Drawn CA Checked BS Date MAR 2017 Scale @ A1 1:200

PRP
prp-co.uk
Manchester
0161 242 8950

Minehead Shrub Schedule

Abe m	Abelia grandiafolia 'Francis mason'	5L	18
Ace pla	Acer plamatum	10L	1
ach mill	achillea millefolium white	2L	12
Aga	Agapantha	2L	9
Ane Jo	Anemonie x hybride 'Honorine Jobert'	2L	27
Ber	Bergenia	2L	20
Bux semp	Buxus sempervirens	5L	105
Cea rep	ceanothus thyrsiflorus repens	5L	12
Cho Azt	Choisya Aztec pearl	5L	9
Cho tern	Choisya ternata	5L	18
Cle mon	Clematus montana	5L	5
Cro	Crocosmia	2L	12
Cro lu	Crocosmia lucifa	2L	9
ech ag	echinacea agustifolia	2L	12
Eno EmG	Enonymus fort 'Emerald Gately'	2L	57
Ess bl	Esscalonia apple blossem	5L	91
Fat jap	Fatsia japonica	10L	1
Ger war	Geranums sanguineum 'Shepereds warning'	2L	24
geu oran	geum orange	2L	9
Ham Pro	Hamamelis int 'Arnold Promise'	10L	1
Heb Blu	Hebe 'Nicolas Blush'	5L	12
Heb Mid	Hebe 'Midsummer Beauty'	5L	14
Heu au	Heuchera autumn leaves	2L	15
Hos exs	Hostas great exspectation	10L	9
Hyd	Hydrangea	10L	1
Hyd pe	Hydrangia petoilaris	10L	4
Hyp	Hypericum	5L	61
Lav hi	Lavandula hidcote	3L	51
Lon semp	Lonicera sempervirens	5L	4
mag ste	magnolia stellata	3L	3
Pach	Pachysandra	3L	123
Phl	Phlox (Pinky)	3l	12
Phl mid	Phlox midsummer white	3l	9
Pho yel	Phormin tenax Yellow wave'	5L	2
Pho jes	Phormiun jester	5L	2
Pho pur	Phornium purpurem	5L	4
Pho red	Photina fraseri 'Little red robin'	5L	14
Prul	Prunus lusitanica		36
Pit gar	Pittosporum garnetti	5L	4
Pot r	Potentilla red ace	5L	54
Ros off	Rosmarnus officinallis	3L	18
Rudb	Rudbeckia	1L	29
Sac co	Sacacocer confushier	3L	22
san cha	santaolina chamaecyparissus	2L	14

Minehead Shrub Schedule

sea dess	seadoms desset red	2l	21
Spi	Spiarea gold flame	2L	28
sta byza	stachys byzantina	2L	53
Tra jas	Trachelosperimum jasminiodes	2L	4
Whist	Whisterias	2l	5
			1080