All dimensions are to be checked on site. This drawing shall not be scaled to ascertain dimensions.

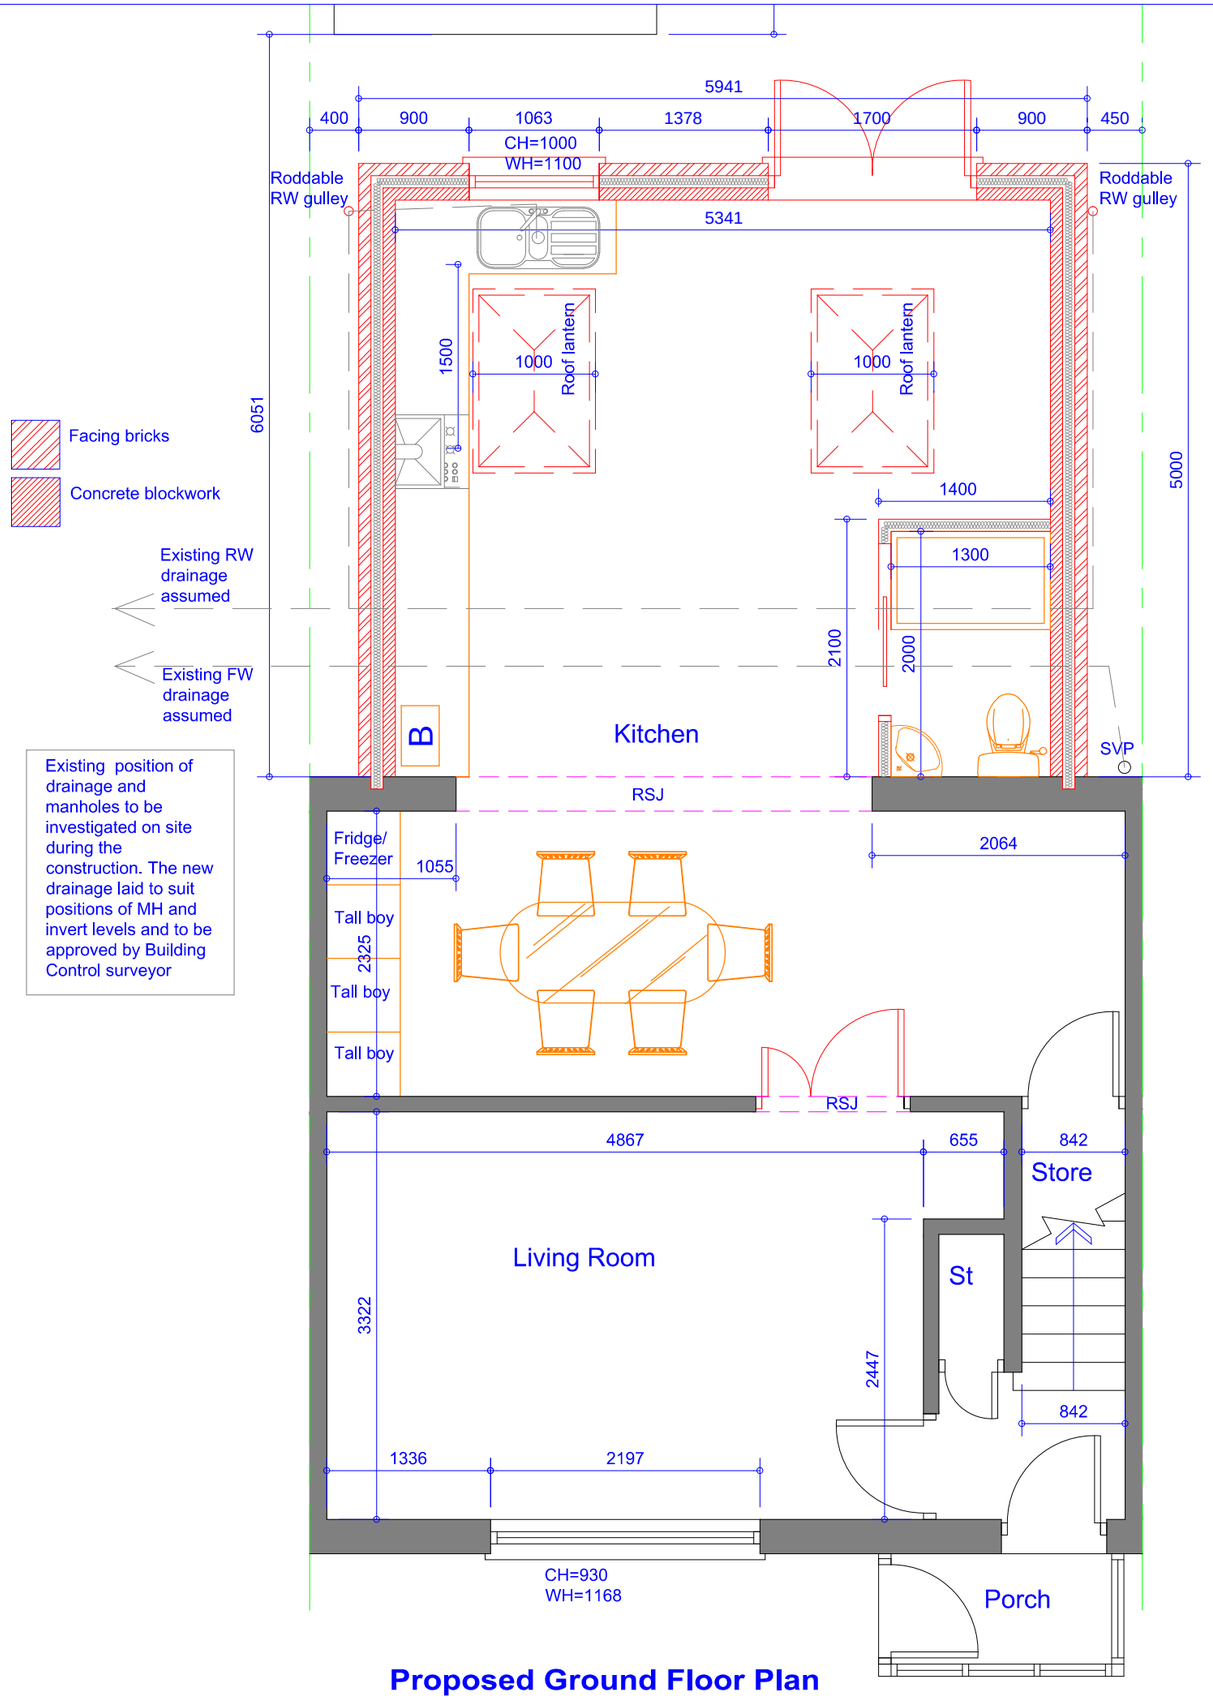

Facing bricks

Concrete blockwork

Existing position of drainage and manholes to be investigated on site during the construction. The new drainage laid to suit positions of MH and invert levels and to be approved by Building Control surveyor

Proposed Ground Floor Plan

Scale 1:50

Rev	Date	Description
A	19.09.18	Client's comments added.

Issued For : INFORMATION PURPOSES ONLY

Client
Mrs. Vaishali

Project
25 Nantwich Road, Fallowfield. M14 7AW
Proposed single storey rear extension.

Scheme - Drawing Title
Proposed Ground Floor Plan.

Drawing No.	Revision		
02	A	Date	10.09.18
		Scale	1:50 @A3

JK TECH SERVS

DOMESTIC, ARCHITECTURAL & SURVEYING SERVICES.
HOUSE EXTENSIONS, GARAGE/LOFT CONVERSIONS.
PLANS FOR PLANNING & BUILDING CONTROL

www.jktechservs.co.uk