


1/438 Parapet and roof edge protection grid line B

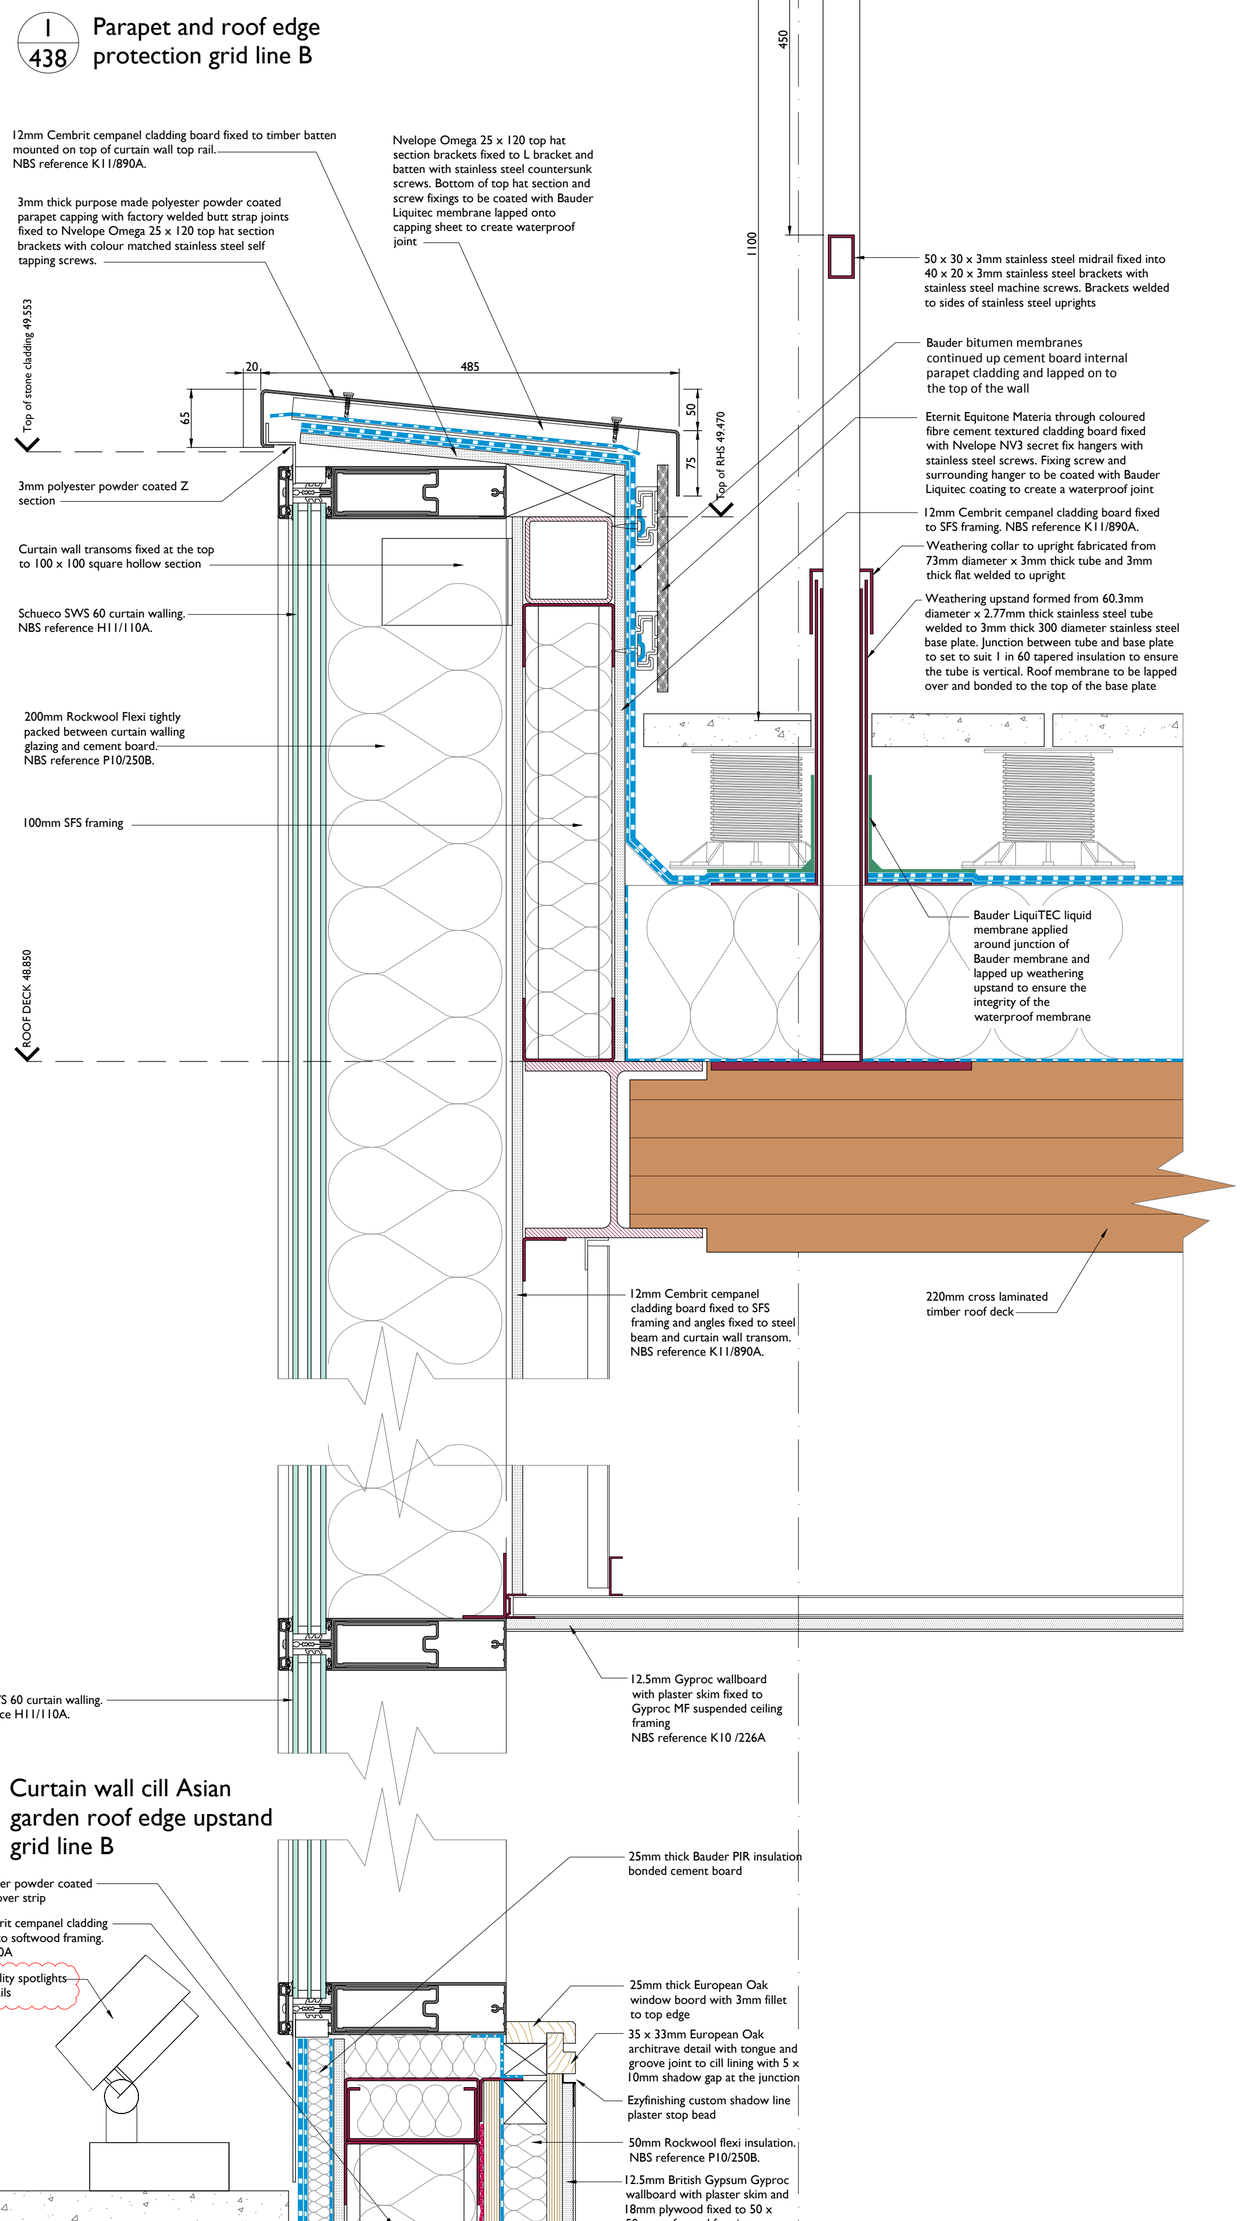

3/438 Asian garden roof edge upstand at junction with existing lead clad wall

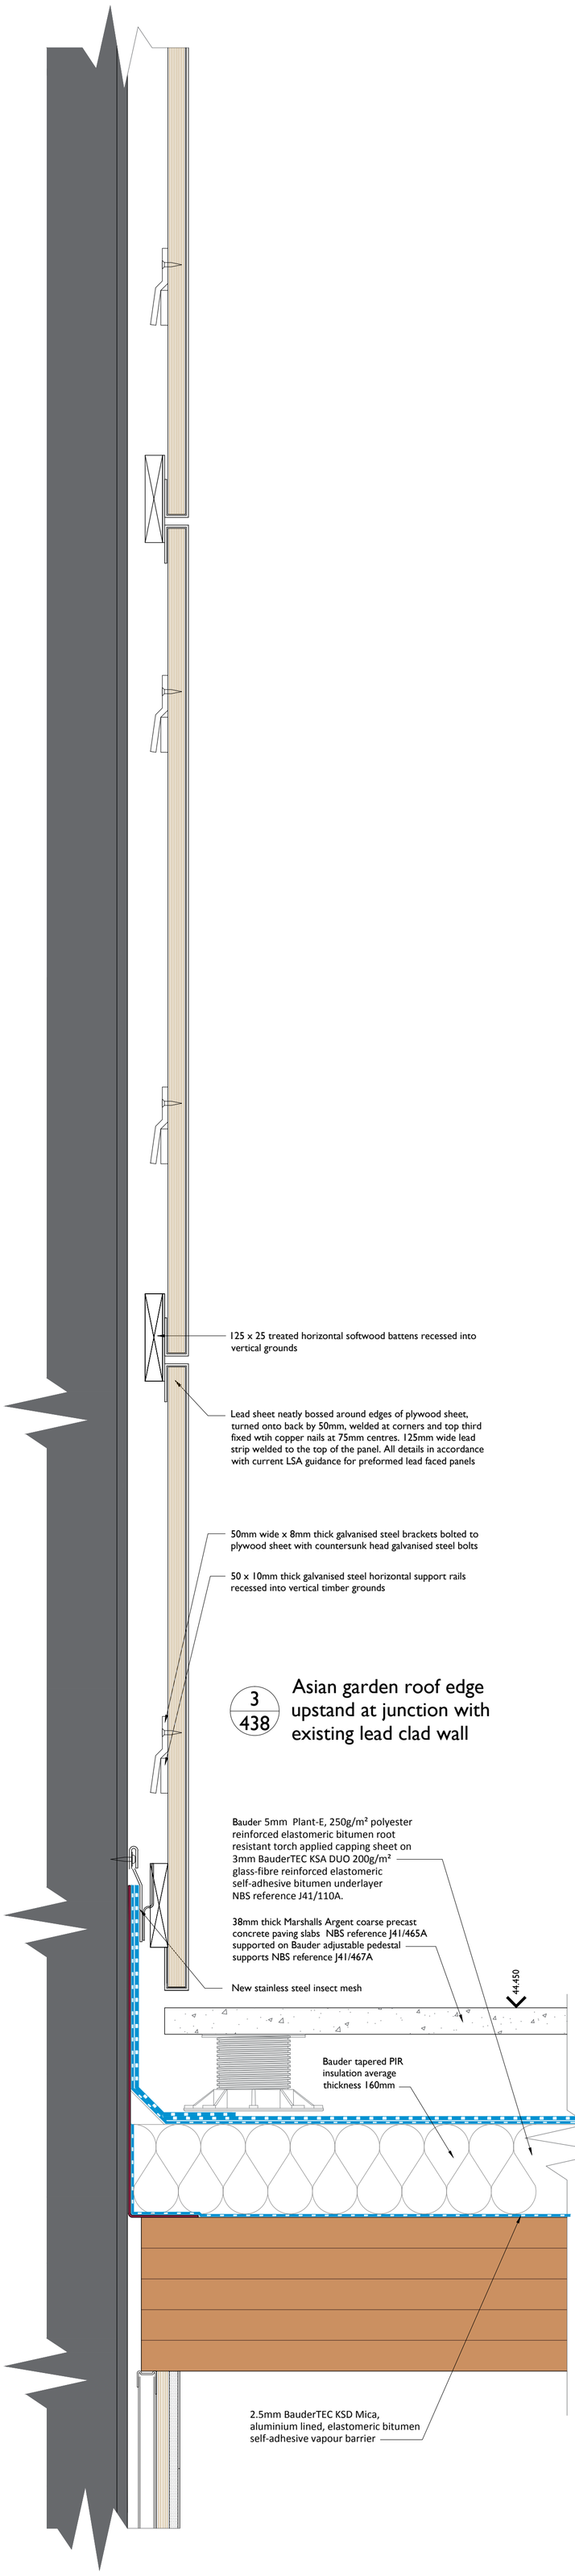

2/438 Curtain wall cill Asian garden roof edge upstand grid line B

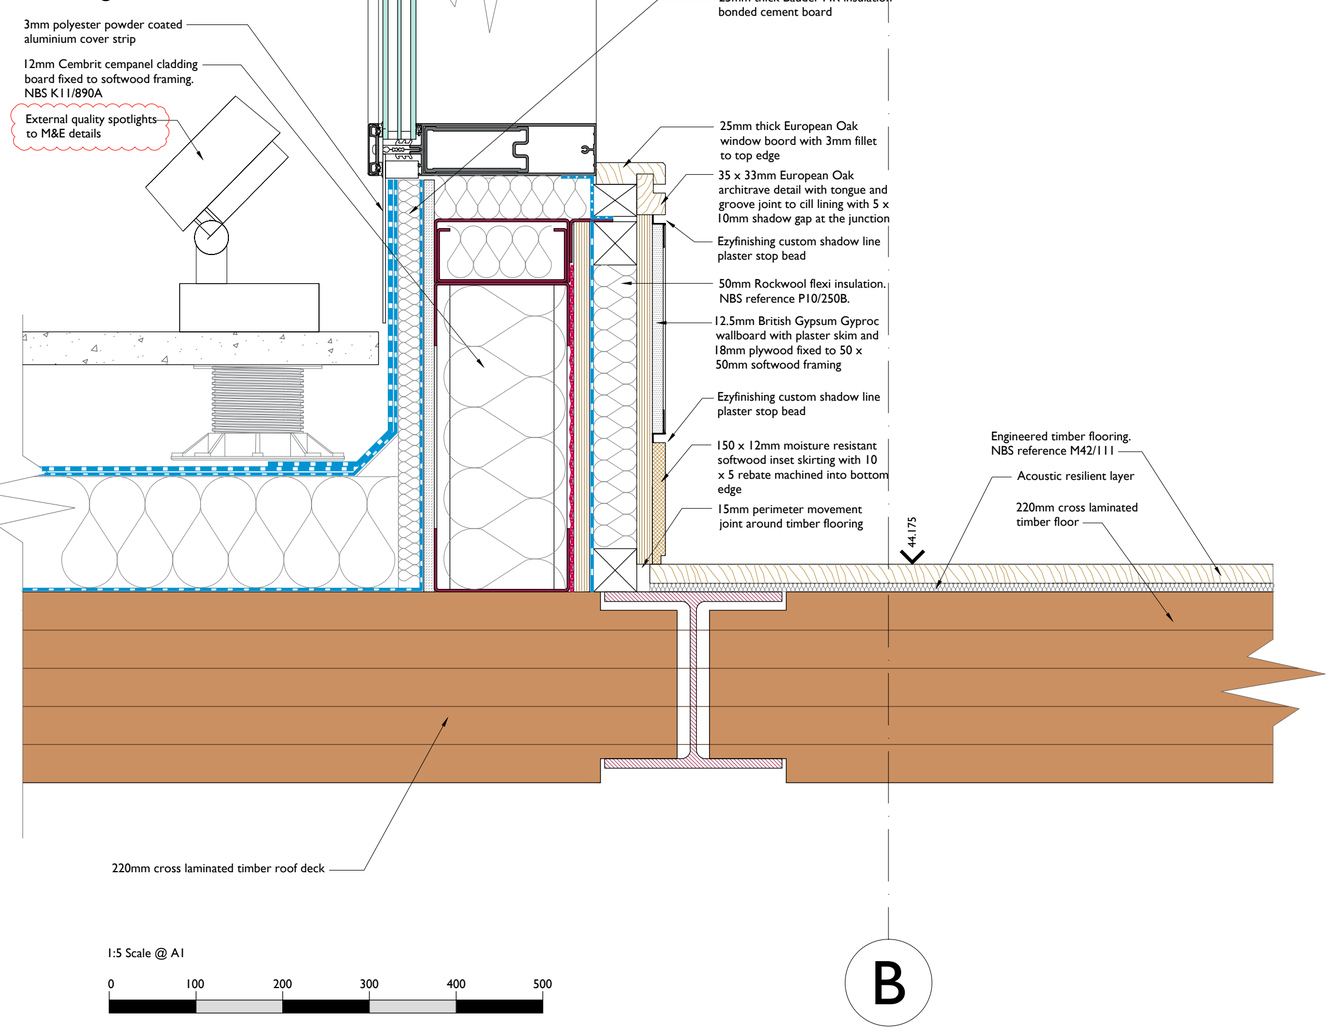

1:5 Scale @ A1

0 100 200 300 400 500

Notes:

Drawings are based on survey data and may not accurately represent what is physically present.

Do not scale from this drawing. All dimensions are to be verified on site before proceeding with the work.

All dimensions are in millimeters unless noted otherwise.

Purcell shall be notified in writing of any discrepancies.

ISSUE	DATE	DRAWN	CHECKED	DESCRIPTION
C	05/10/2018	SS	SS	Amended as per CL-008
B	24/08/2018	AJ	SS	NBS Spec added
A	25/05/2018	GR	GR	
First Issue	30/04/2018	GR	SS	

CLIENT
University of Manchester

PROJECT
Manchester Museum Courtyard

DRAWING TITLE
6137-PUR-MMC-XX-DR-A-0438
Lead clad wall roof terrace and curtain wall junctions

SIZE & SCALE
1:5 @ A1

DRAWING STATUS ISSUED FOR TENDER

JOB NUMBER 237010

DRAWING NO. 438

REVISION C

PURCELL

, Carver's Warehouse, 77 Dale Street, Manchester M1 2HG, T:+44[0]161 300 7747, E:manchester@purcelluk.com
© PURCELL 2012. PURCELL ® IS THE TRADING NAME OF PURCELL MILLER TRITTON LLP