COPYRIGHT OF ATELIER MB LTD
DO NOT SCALE FROM THIS DRAWING
DIMENSIONS TO BE CHECKED ON SITE

All dimensions to be checked on site prior to any commencing work.


N

KEY

- Existing
- Proposed
- Downstand beams

NEWTON STREET

DALE STREET

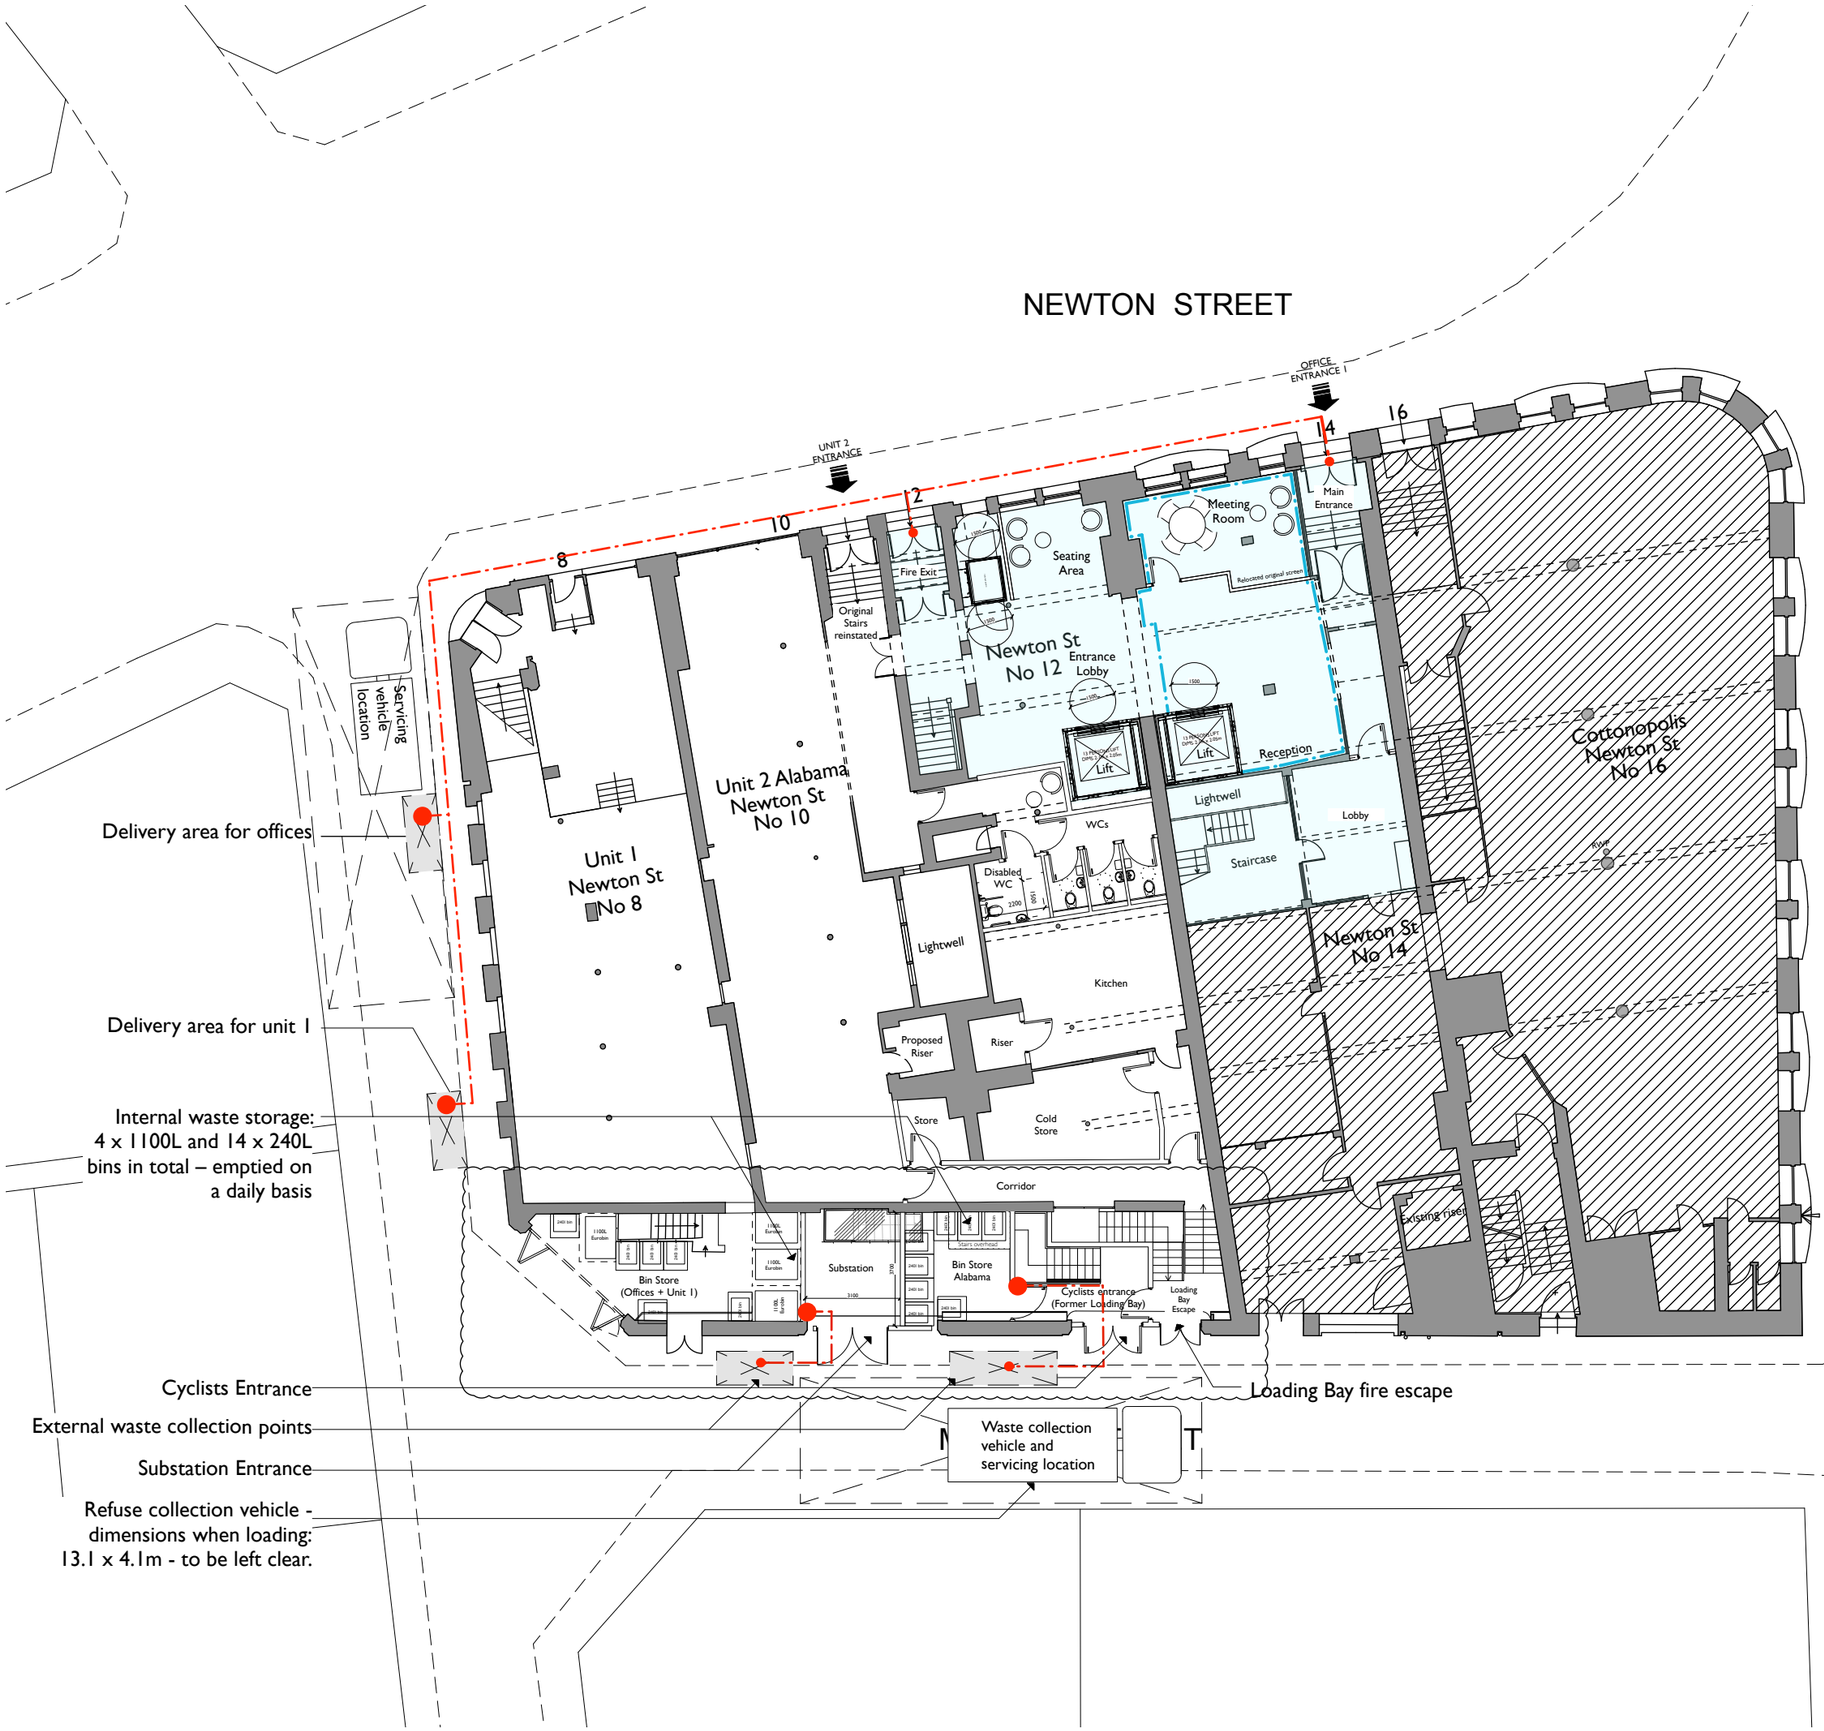

Rev	Note	DRN	CHK
C 10.10.18	Waste strategy updated following changes to loading bay layout	RD	ZS
B 25.04.18	Number of bins in Bin Store revised.	ZS	AB
A 19.03.18	Annotation revised - bins to be emptied on a daily basis.	ZS	ZS

8-16 Newton Street

Servicing Strategy
Proposed

scheme	1665
drwg no.	**P(901)**
rev	C
scale	1:200@A3
date first drawn	Sep 17
drawn	VC

SK sketch P proposed T tender C construction AB asbuilt

www.ateliermb.co.uk
t 0161 236 0051
e architect@ateliermb.co.uk

Atelier MB
Urban Architects