


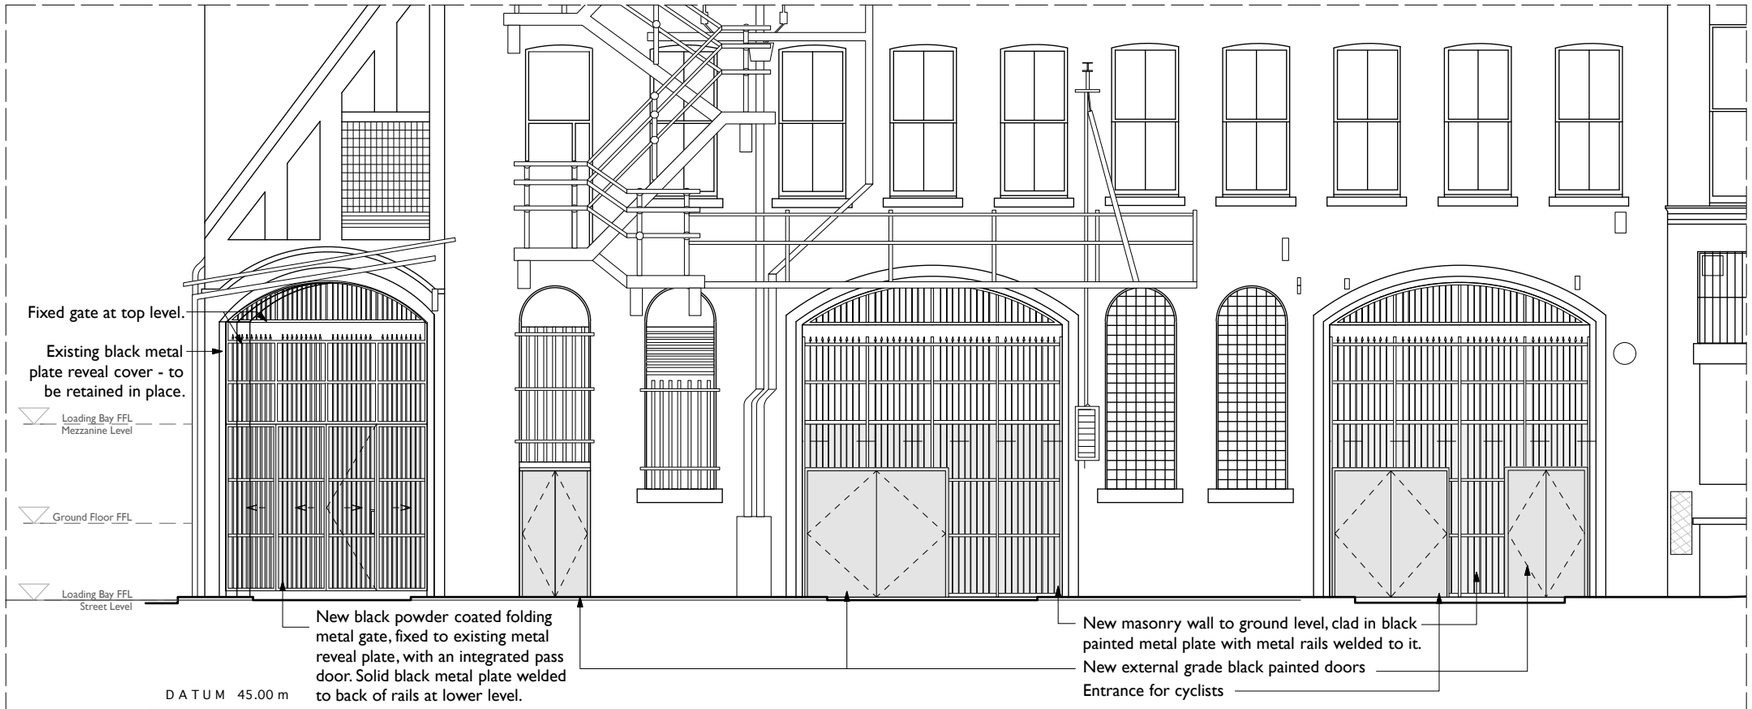


MANGLE STREET ELEVATION

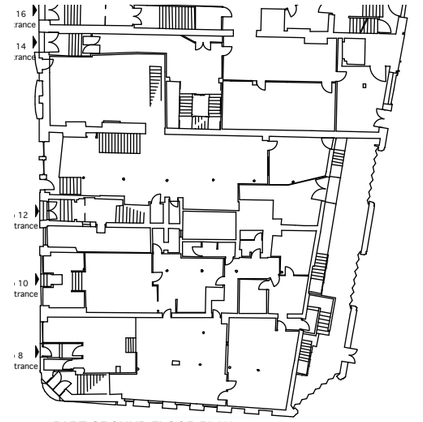

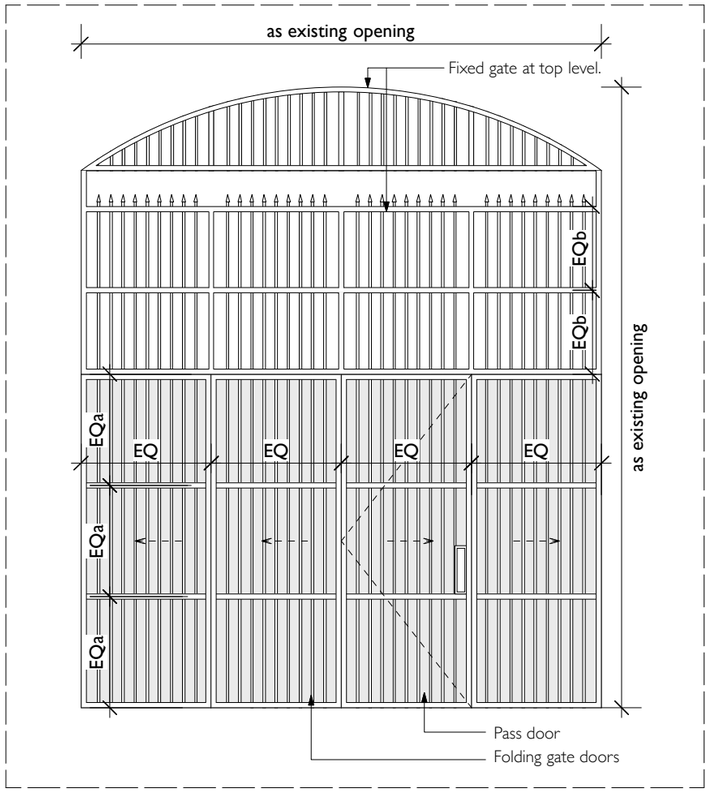

GATE ELEVATION

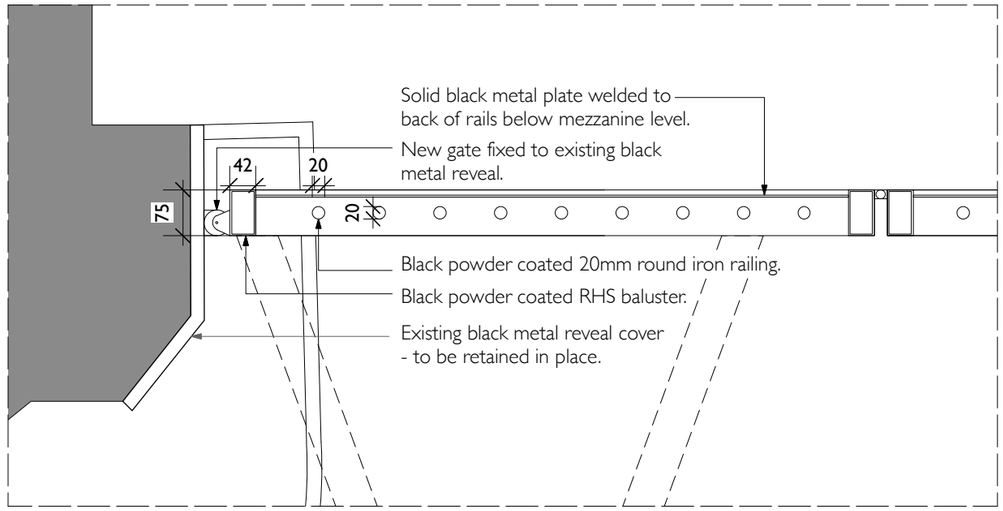

GATE DETAIL - PLAN 1:10

COPYRIGHT OF ATELIER MB LTD
DO NOT SCALE FROM THIS DRAWING
DIMENSIONS TO BE CHECKED ON SITE

All dimensions to be checked on site prior to any commencing work.

KEY

- Existing
- Proposed
- Downstand beams
- Existing to be removed
- Drawing reference 1/312 (TBC)

Rev	Note	DRN	CHK
C 06.11.18	Gate railing revised.	VC	ZS
B 10.10.18	Metal gate details added.	ZS	ZS
A 15.05.18	Metal gate design revised.	ZS	ZS

8-16 Newton Street

Loading Bay Mangle St.
Proposed Elevation

scheme	1665
drwg no.	**P(225)**
rev	C
scale	1:100@A3
date first drawn	Nov 18
drawn	ZS

SK sketch P proposed T tender C construction AB asbuilt

www.ateliermb.co.uk
t 0161 236 0051
e architect@ateliermb.co.uk

Atelier MB
Urban Architects