191/193 Hollyhedge Road

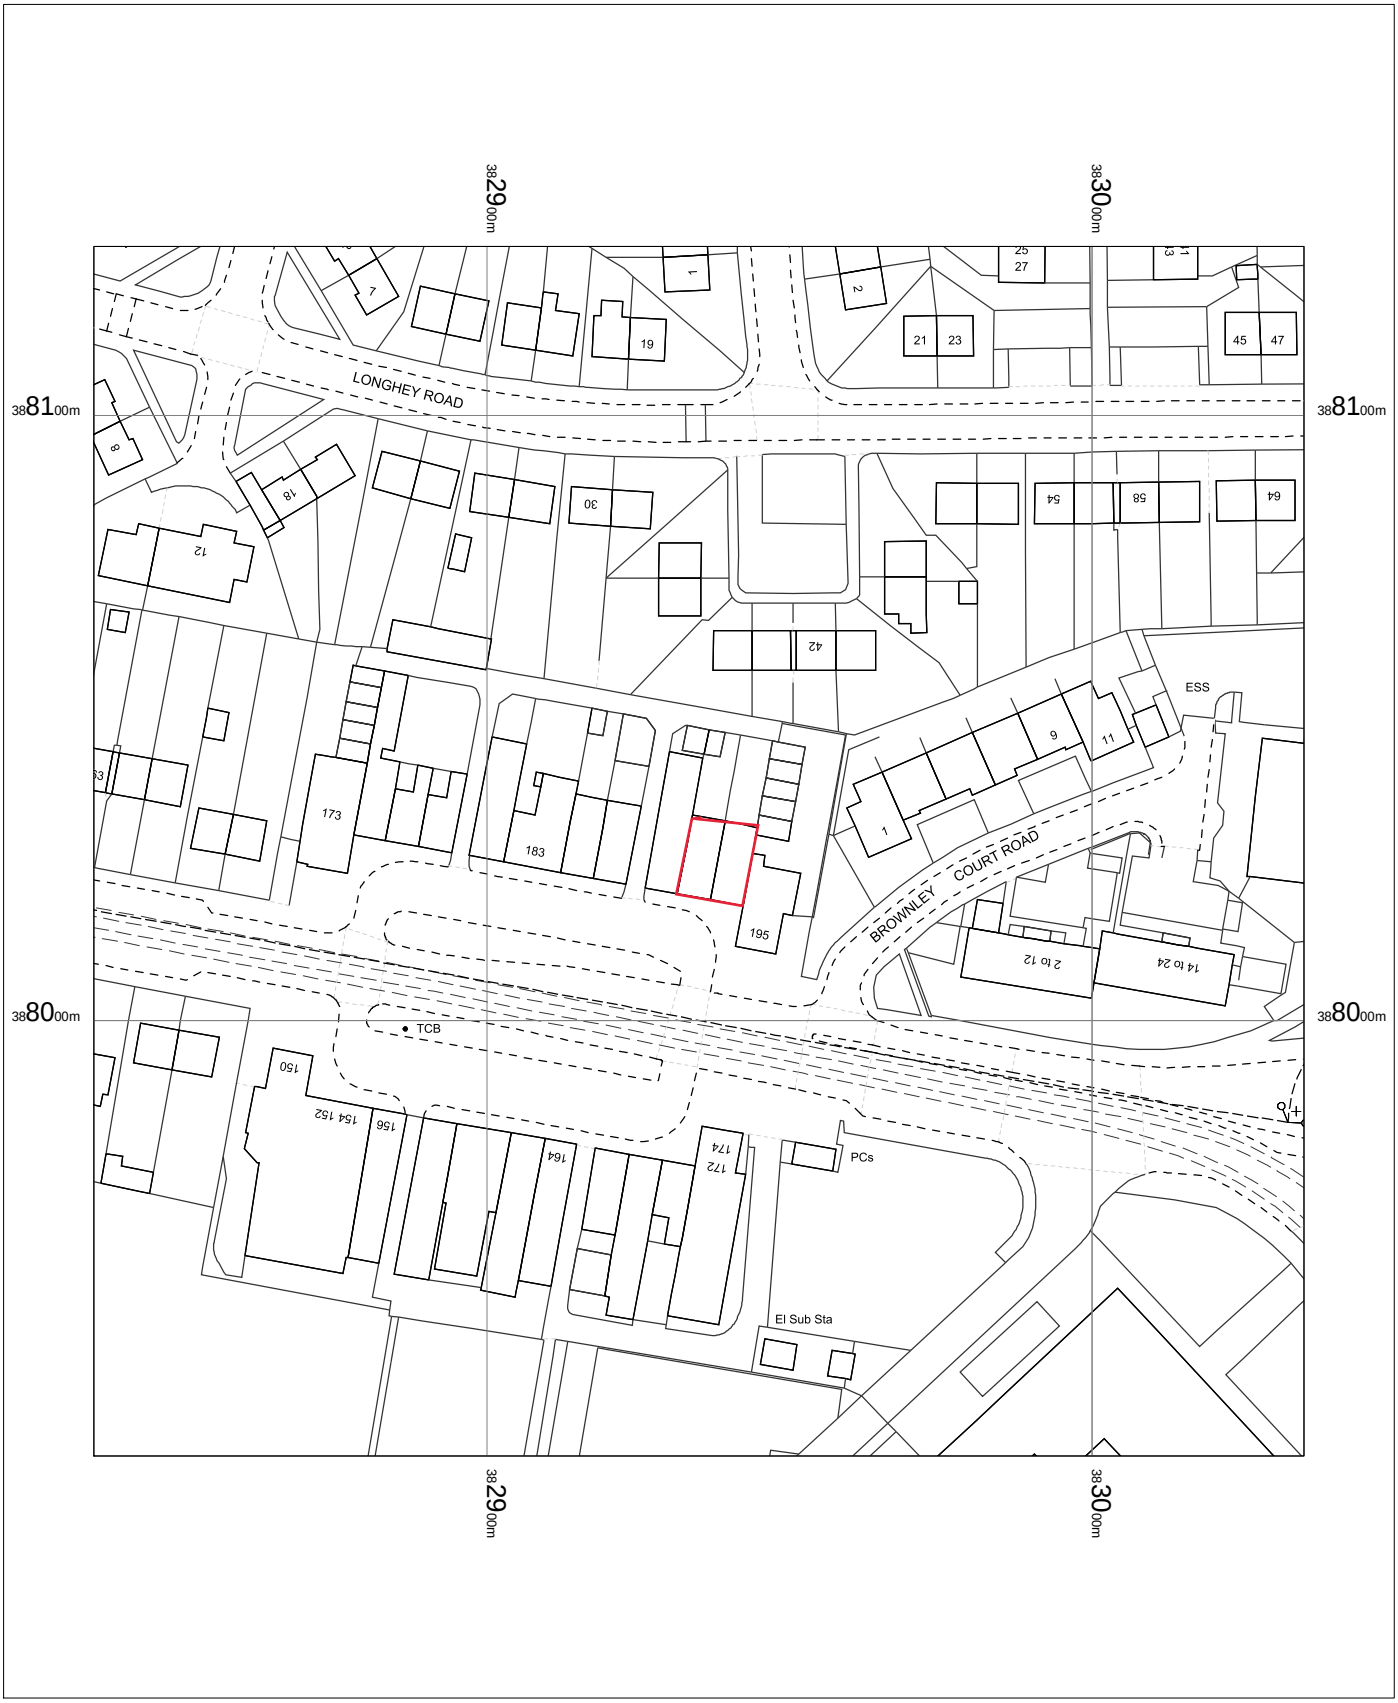

0 5 10 15 20 25 30 35 40 45 50
m

Abi Retail Ltd
191/193 Hollyhedge Road
Manchester
M22 8UE

T018583

OS MasterMap 1250/2500/10000 scale
Monday, October 1, 2018, ID: BLJT-00745695
www.planningapplicationmaps.co.uk

1:1250 scale print at A4, Centre: 382935 E, 388028 N

©Crown Copyright Ordnance Survey. Licence no. 100051661

N

Data

bluejet mapping