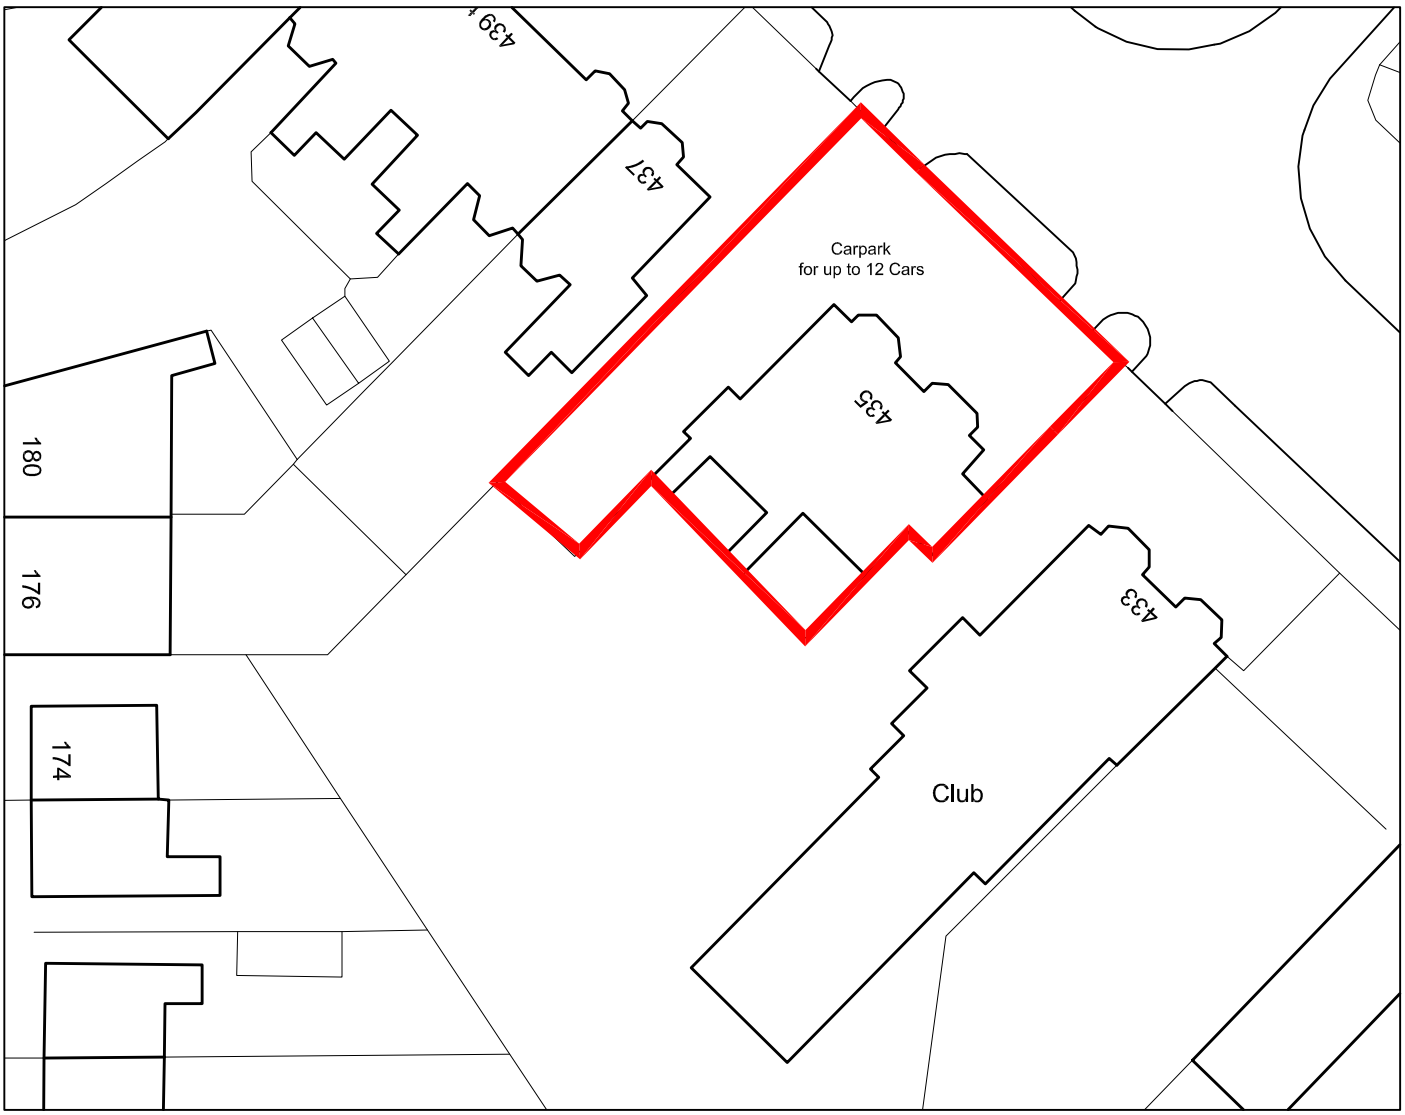

Site Plan
Scale 1:500

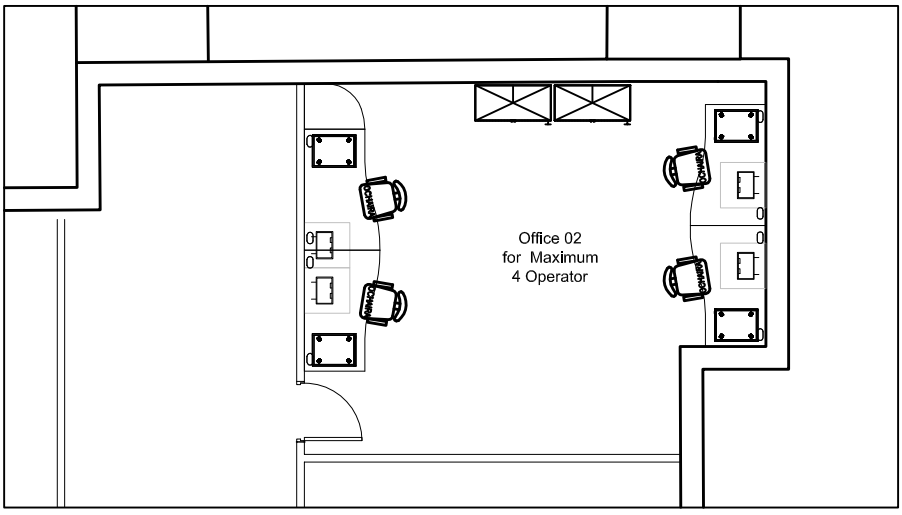

Floor plan first floor of a
service office building
Scale 1:100

north

Mos Development *Design and Project Management*			Date 15-10-2018
Project Title	Proposed Change of Use	Address 453 Cheetham Hill Road , Manchester, M8 0PF	Dwg No. 01
Drawing Title	Office Layout and Site Plan		