


Scale: 1:20 @ A3

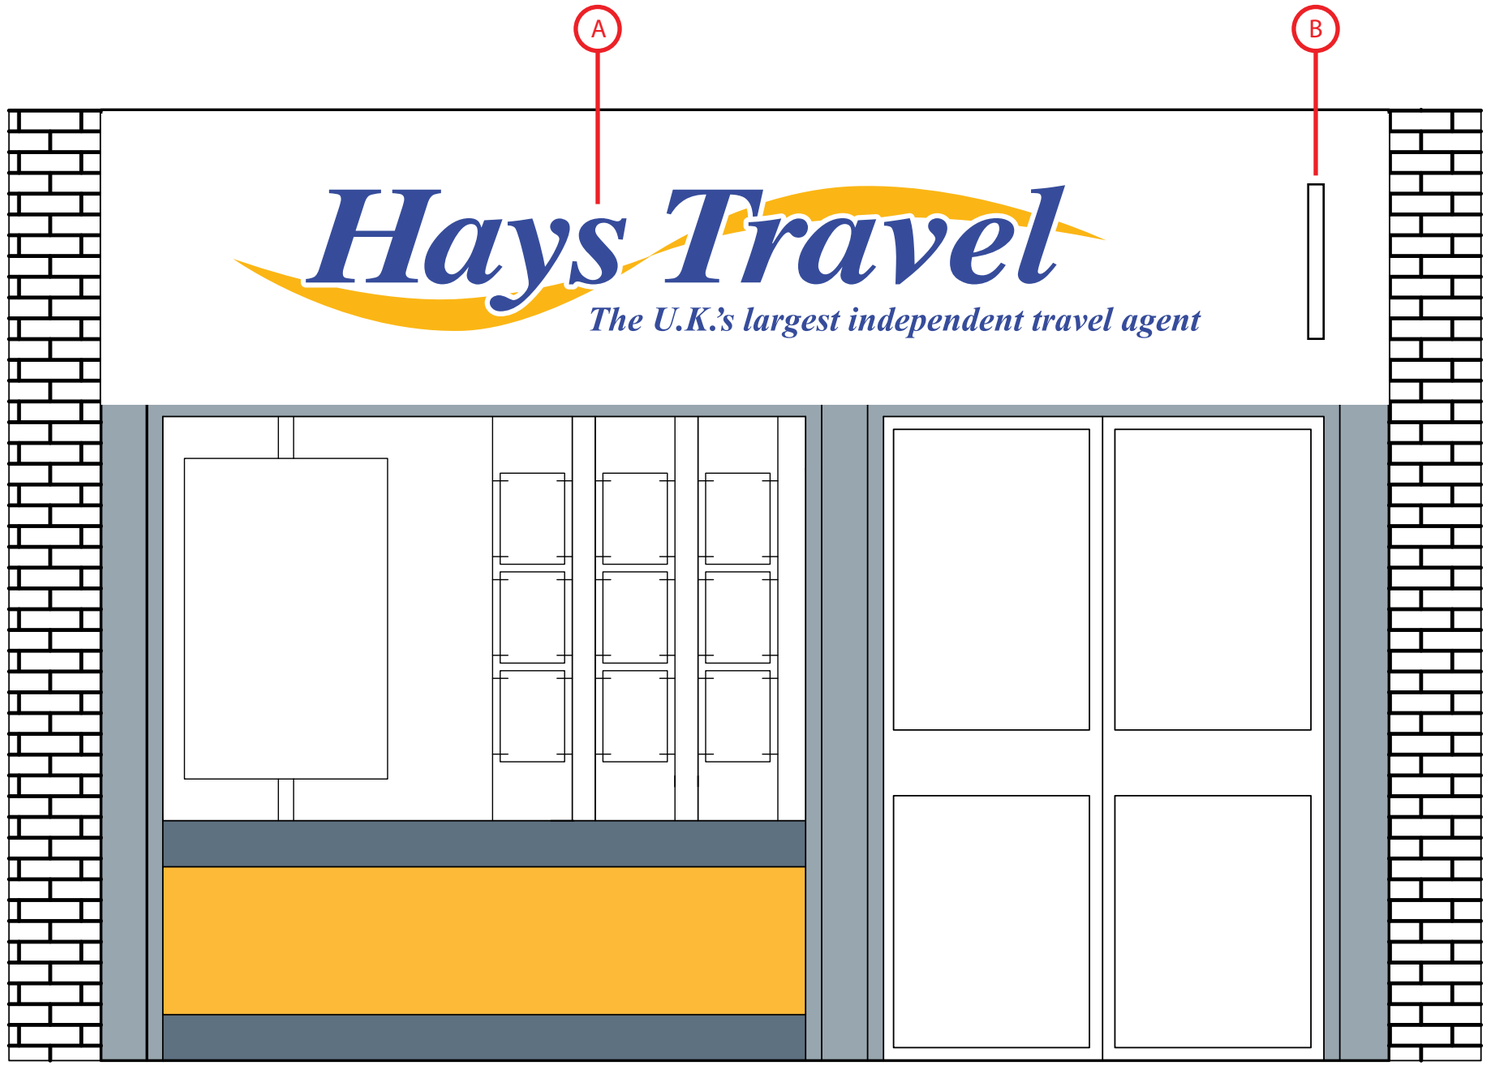

TEL: 01995 604122
Email: design@csisigns.co.uk
UNIT 14 CREAMERY INDUSTRIAL ESTATE
BARNACRE PRESTON LANCASHIRE PR3 1GD

Client:	Title & Location:	Date:	Drw No: CSI 118 B
Hays Travel	Hays Travel - Didsbury	04/10/2018	

traditional & innovative signs