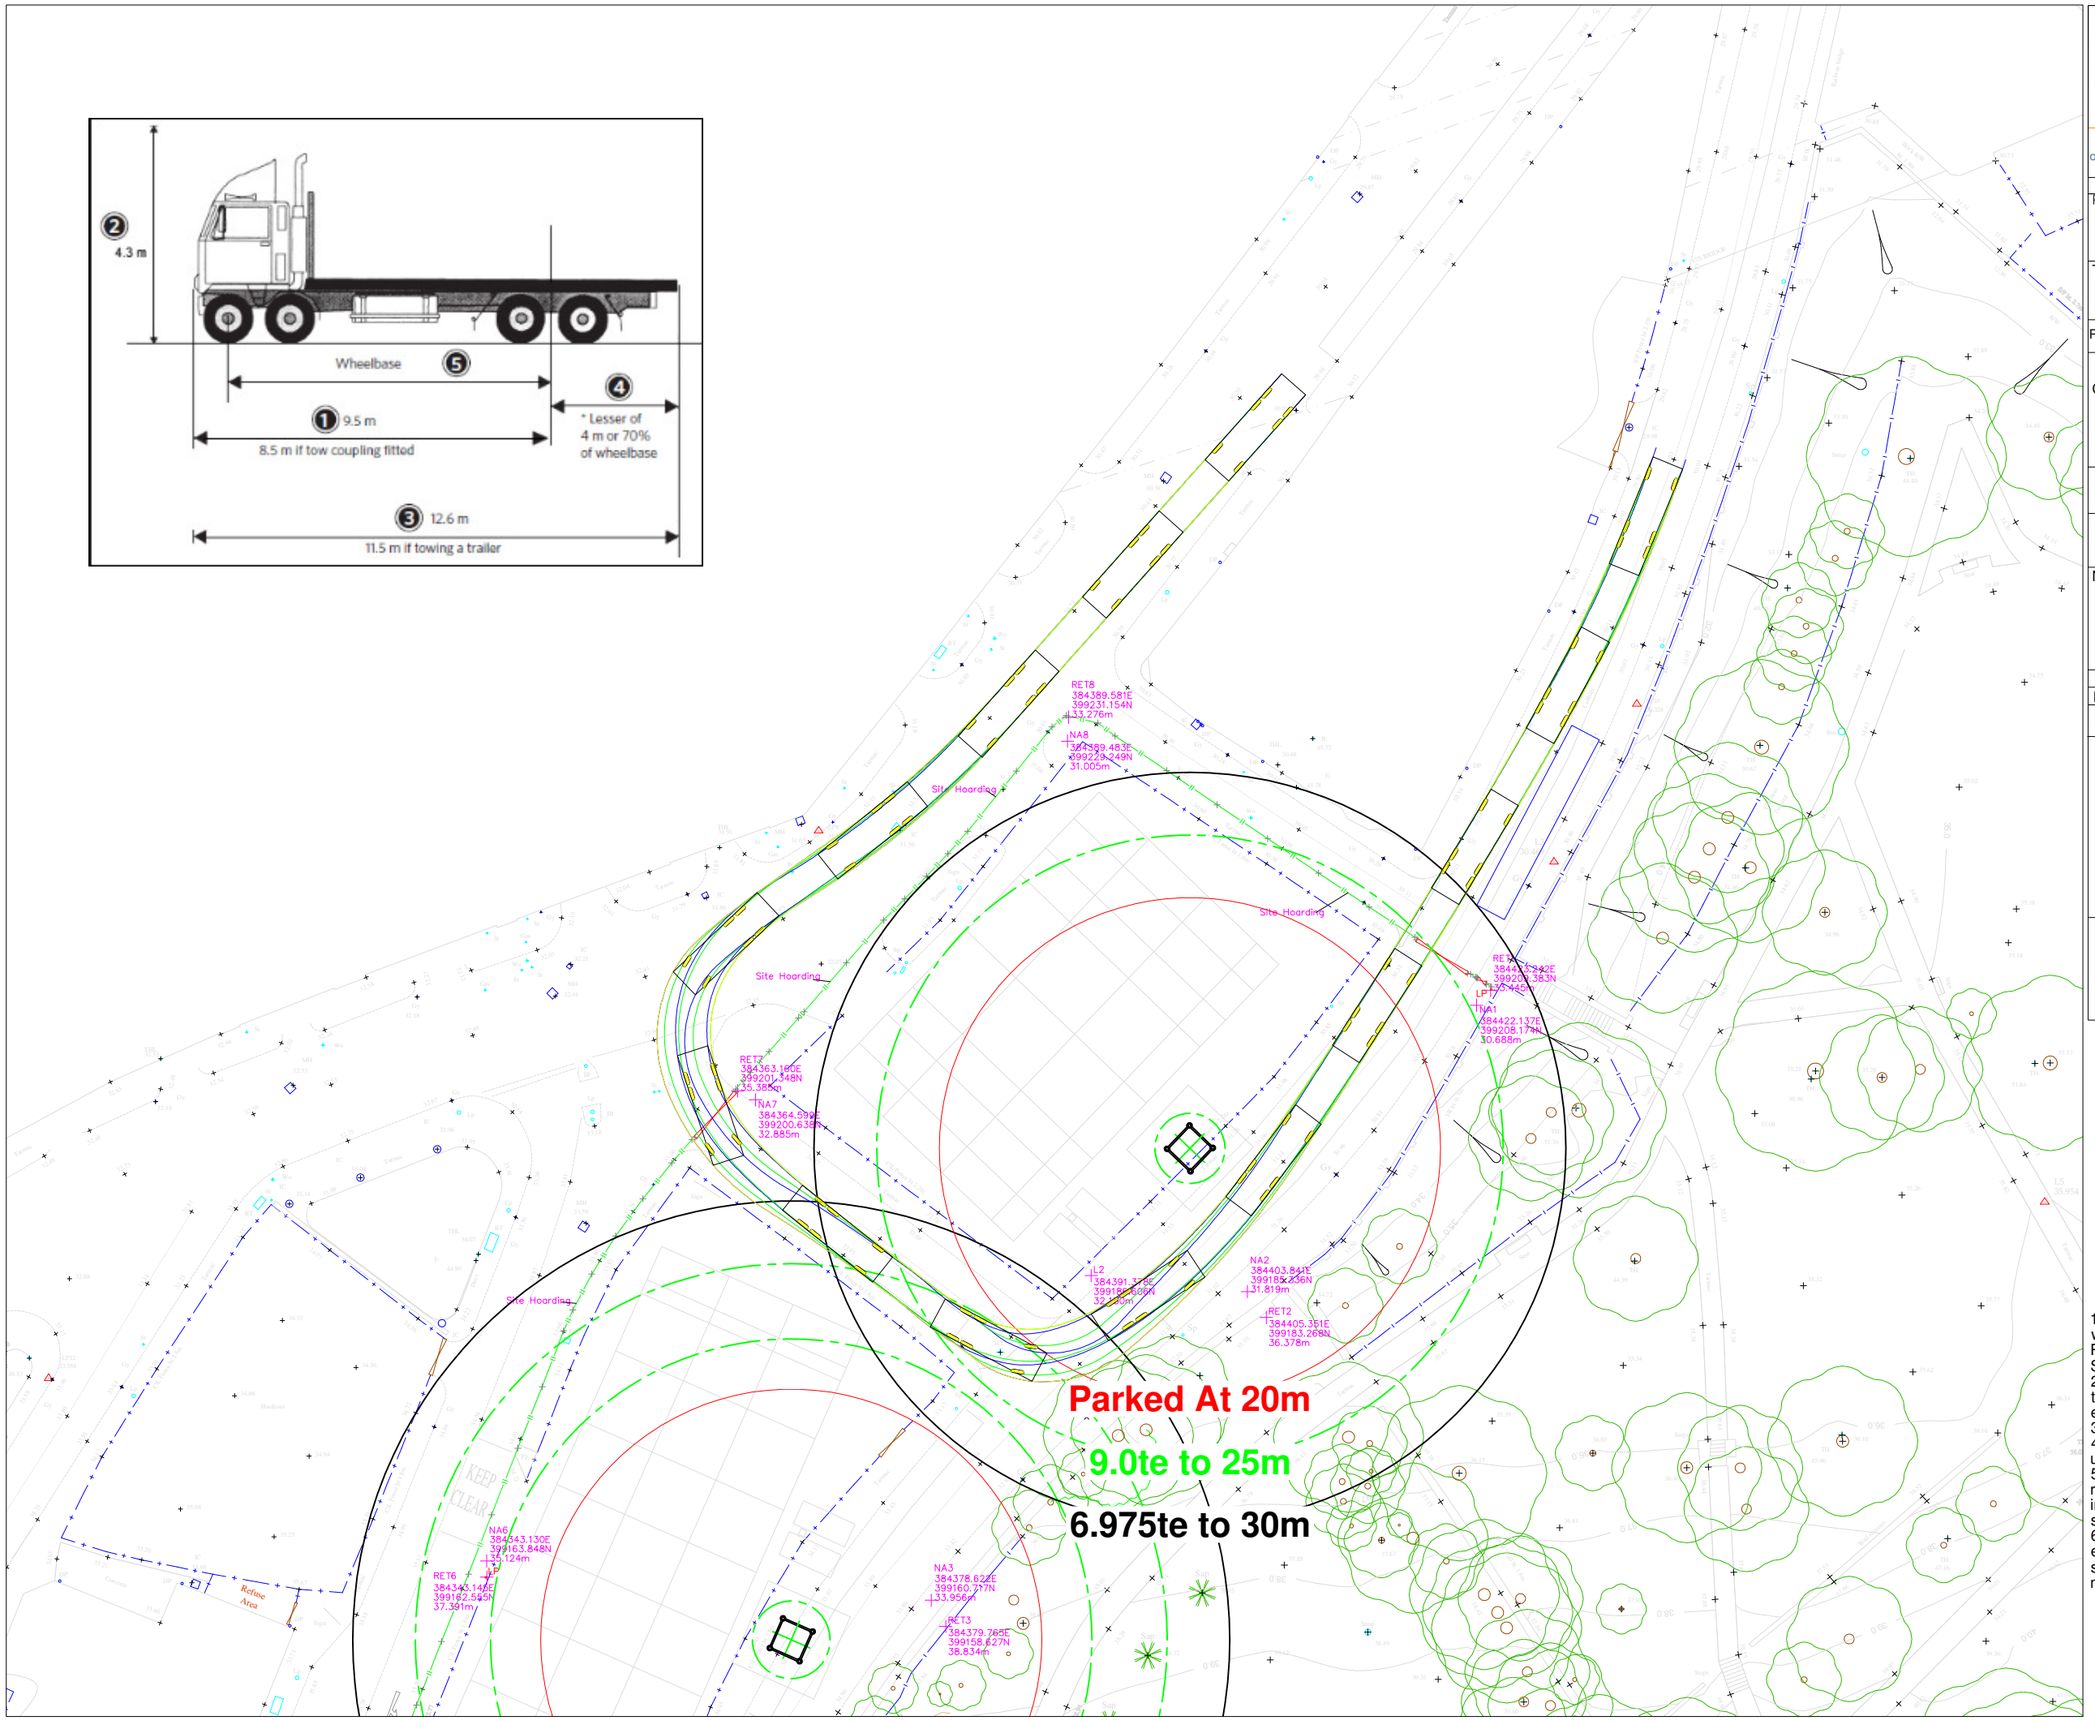

BLUEARROW
TRAFFIC MANAGEMENT LTD

Sapphire House | Clifton Lane | Runcorn | Cheshire | WA7 3FP
Office: 01928 751 761 | Fax: 01928 751 602 | Email: admin@batml.co.uk | Web: www.batml.co.uk

PROJECT:	Little Nelson Street, Manchester
Title	Swept Path Analysis
Phase No:	
Client	QED Construction
Local Authority	Manchester CC
Notes	

KEY
- Traffic sign
- Traffic cone
- Traffic signals
- Working Space
- Pedestrian Barrier

Drawn:	SB	Chkd:	ZW	Scale:	1:500 @ A3
Date:	17.12.2018	Date:	17.12.2018		
Drawing No	LNS-02-SP			Rev:	01

LANTRA AWARDS
NHSS national highway sector schemes
constructionline
CHAS Accredited Contractor
nqa ISO 9001 Registered Quality Management

WORKS EXIT
WORKS ACCESS
Signage to be sited where and when needed

DO NOT SCALE FROM THIS DRAWING.
All measurements are in meters unless otherwise stated

Traffic Management Notes:

1) All temporary traffic management shall be in accordance with Chapter 8 of the Traffic Signs Manual 2009, Taffic Signs Regulations and General Directions 2002 and the Safety at Street Works and Road Works, A Code of Practice, 2002;
2) All temporary traffic management locations are indicative to aid clarity and are subject to approval from the on site engineer;
3) All dimensions are in metres unless otherwise stated.
4) All carriageway widths to be a minimum of 3.25m wide unless otherwise highlighted.
5) This drawing has been specifically prepared to meet the requirements of the named client and may contain design or innovative features which differ from conventional design standards.
6) Upon installation the TM Foreman is responsible for ensureing the design of the traffic management meets the on site requirements, Chapter 8 standards and any modifications as necessary.