
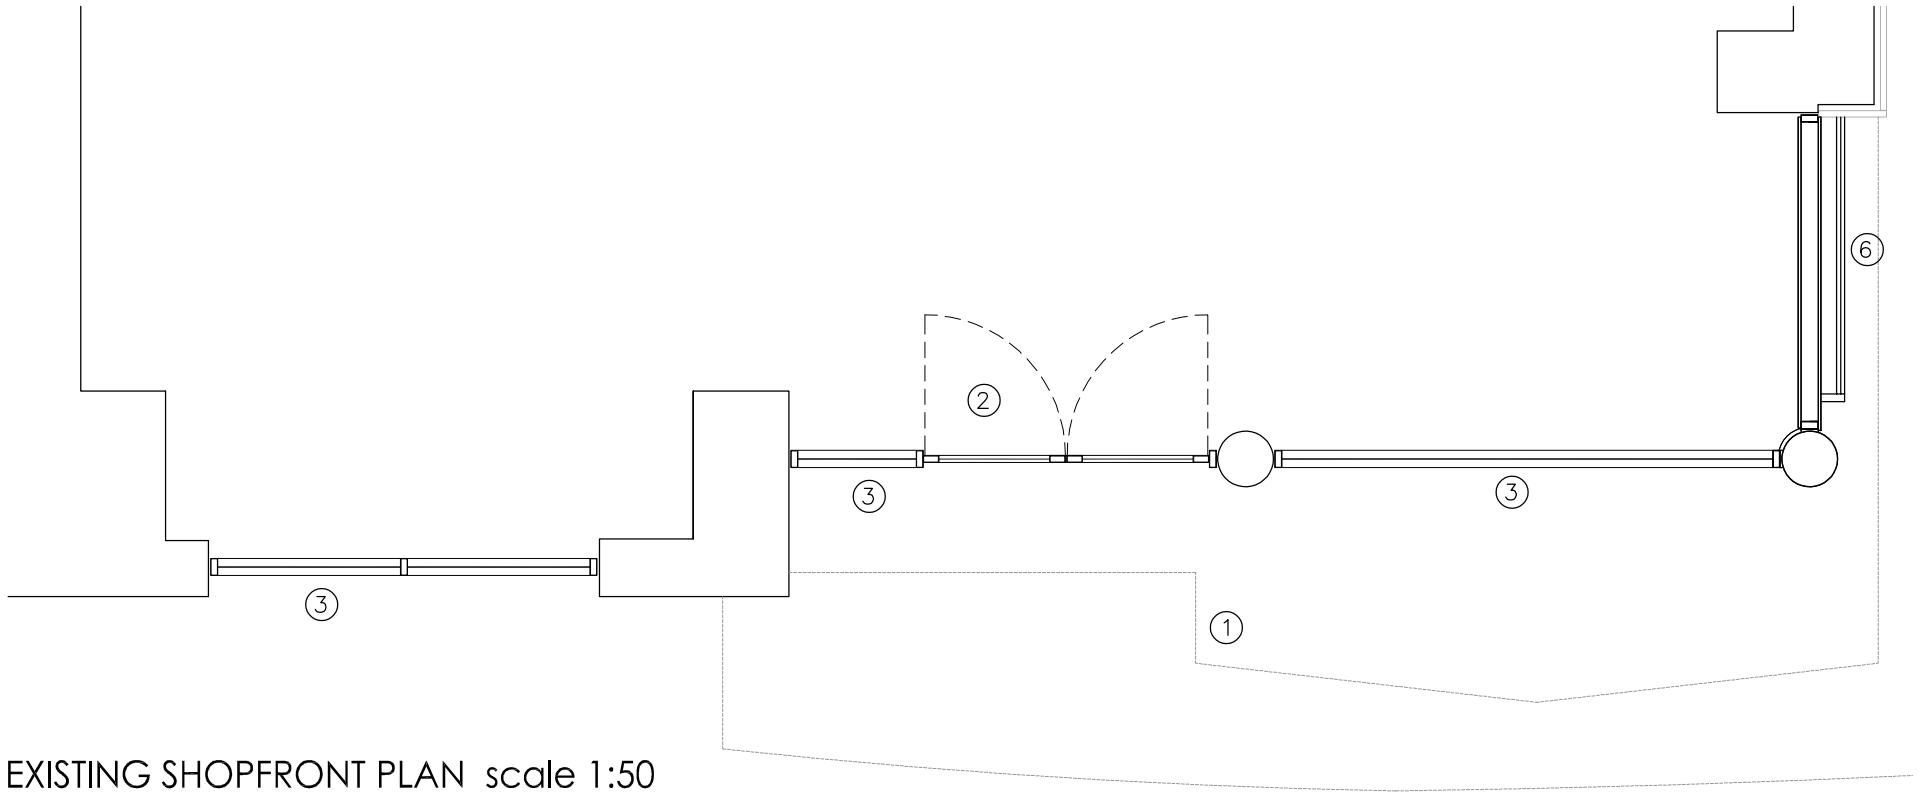


EXISTING SHOPFRONT PLAN scale 1:50

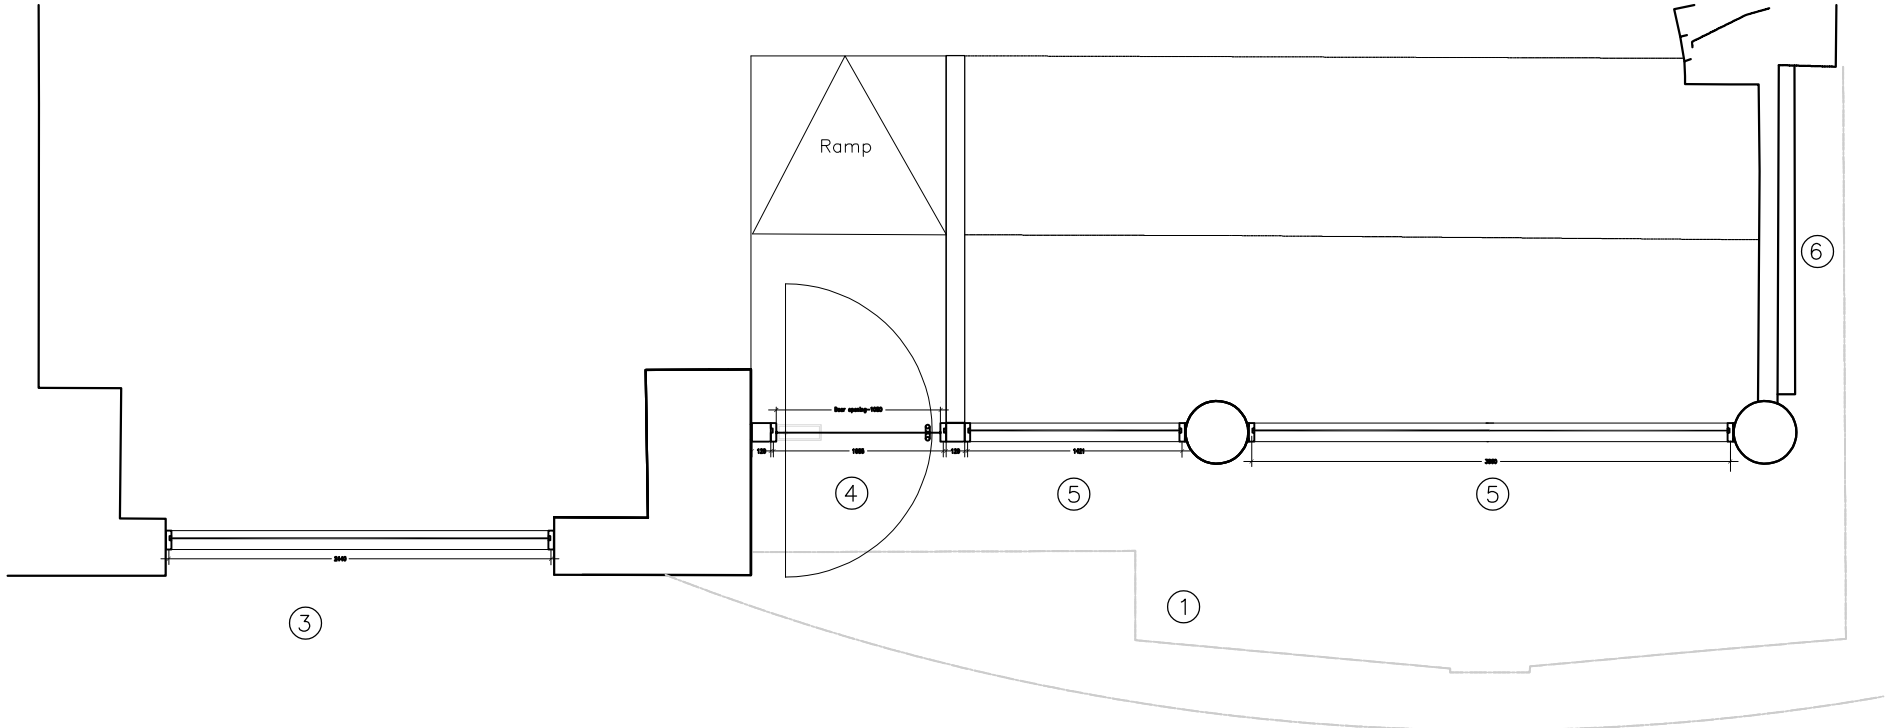

PROPOSED SHOPFRONT PLAN scale 1:50

0 1m

1. Extent of soffit over dotted
2. Existing doors
3. Existing shopfront
4. Proposed single double swing door _PPC aluminium RAL 9005 frame
5. Proposed shopfront_PPC aluminium RAL 9005 slimline 35mm mullions/ cill/head sections. 6/16/4 D/G units with 120x120 PPC RAL 9005 aluminium box frames either side of door
6. Existing return frontage office entrance signage

NOTES

1. On no account may this drawing be scaled.
2. Any discrepancy to be reported to the Contract Administrator immediately
3. The Contractor must check all dimensions on site prior to placing work in hand and/or ordering any materials or work.
4. This drawing is copyright of propertysign ltd t/a studio_neo it may not be reproduced, or part reproduced without the express consent of propertysign

Drawing Status

- ☐ PRELIMINARY FOR APPROVAL
- ☐ AGREED LAYOUT -SIGNED OFF
- ■ PLANNING DRAWING
- ☐ BUILDING CONTROL DRAWING
- ☐ TENDER DRAWING
- ☐ CONTRACT DRAWING
- ☐ CONSTRUCTION DRAWING
- ☐ AS-BUILT DRAWING

Project

GROUND FLOOR
49 PETER STREET
MANCHESTER M2 3NG

Drawing Title

EXISTING +PROPOSED
SHOPFRONT PLANS-V2

Scale	Date
1:50 @ A3	15.10.18.
Drawing No.	**Revision**
2271/L2-03	A

Revision Details

A. 26.11.18. Single pane shopfront added

studio_neo
Architects

3 Bridgewater Street
Lymm
Cheshire
WA13 0AB

t. +44(0)1925 752225
e. @studio_neo.co.uk
www.studio_neo.co.uk