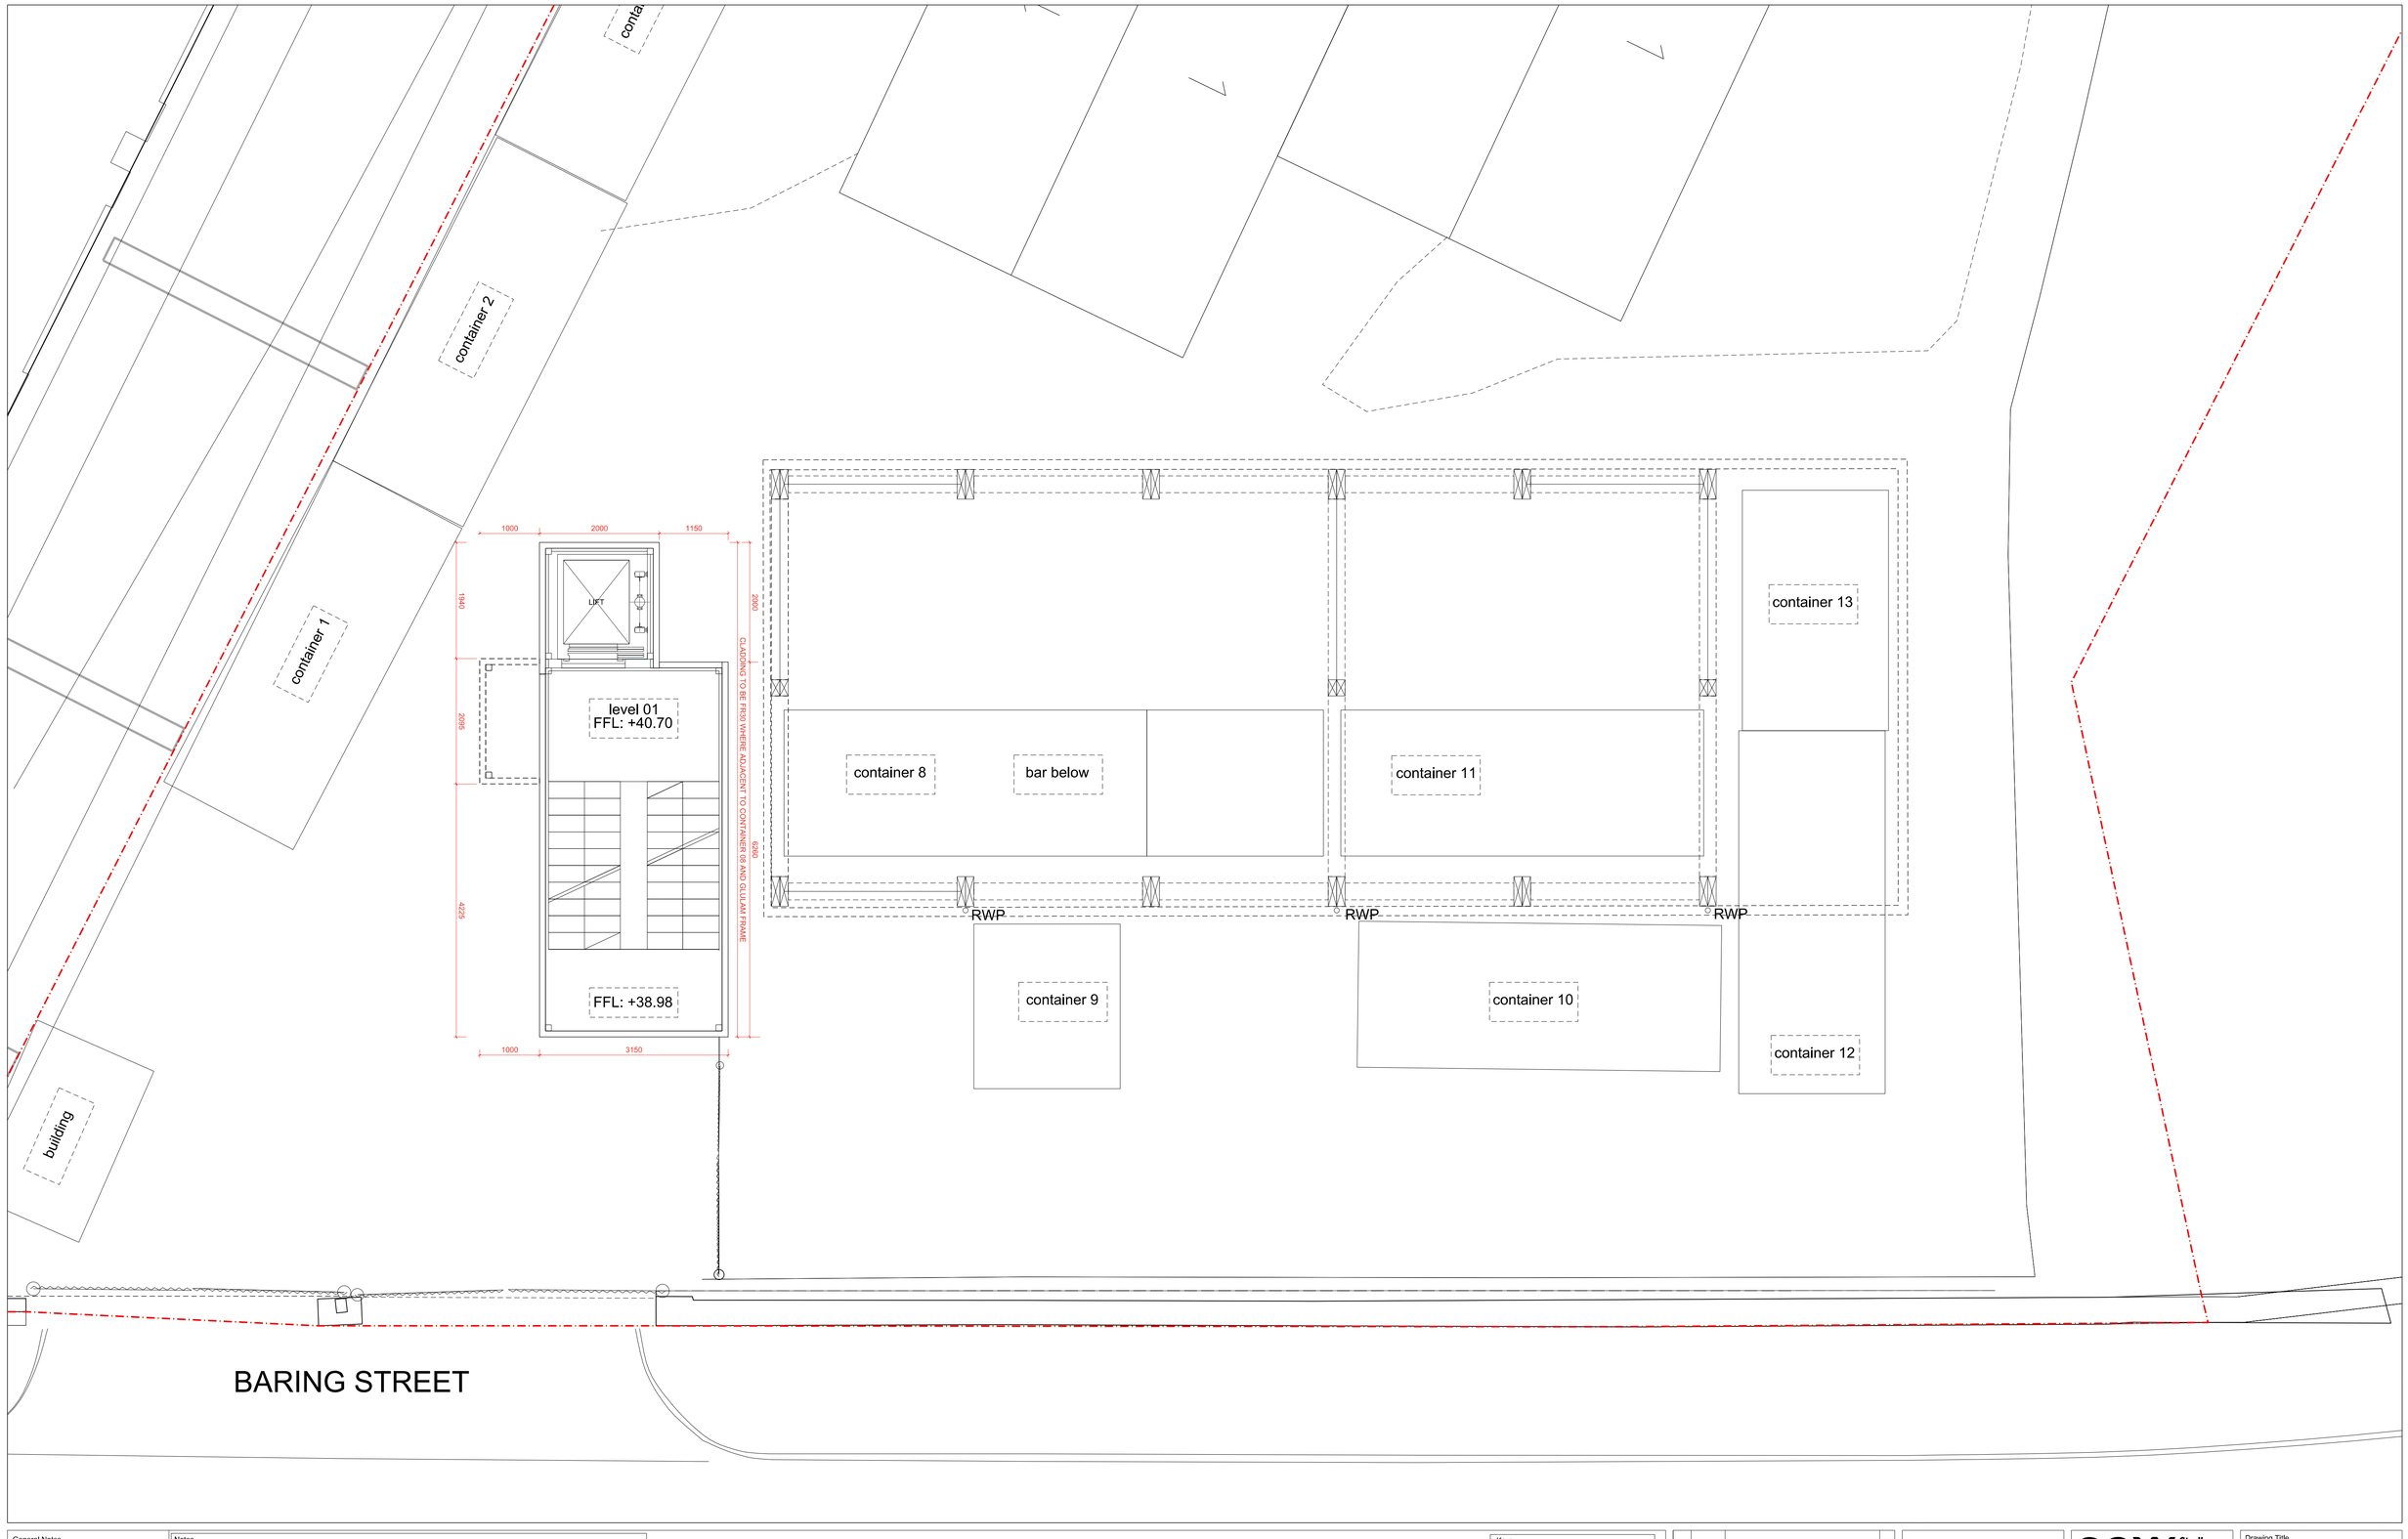

General Notes

No implied licence exists. This drawing should not be used to calculate areas for the purposes of valuation. Do not scale this drawing. All dimensions to be checked on site by the contractor and such dimensions to be their responsibility. All work must comply with relevant British Standards and Building Regulations requirements. Drawing errors and omissions to be reported to the architect.

Notes

Do not scale to this drawing.
Drawing to be read in conjunction with all other architect's drawings, consultants and specialist drawings, construction notes, specifications and employer's requirements where applicable.
Any discrepency must be brought to the attention of SEW.
All structural elements are shown indicatively, for all elements of structure refer to structural engineer's and specialist sub-contractor/fabricator's design, detail and specification.

All mechanical and electrical elements are shown indicatively, for all M&E installations refer to Building Service Engineer's and Specialist Sub-Contractor's design, detail and specification.

STRUCTURAL ELEMENTS:
All dimensions and details within and below level of round floor slab refer to Structural Engineer's drawings and specifications.

DIMENSIONS:
All dimensions above ground floor slab to be measured on site prior to commencement of work.

CLADDING:
Stair tower cladding to achieve class-0 fire rating. To specialist design and specification.

Key:

- RWO - RAINWATER OUTLET
- RWP - RAINWATER DOWNPIPE
- SVP - SOIL VENT PIPE

Rev	Date	Reason for Issue	Chk
-	-	-	-

Scale Bar 0 2m

sew Studio Egret West
3 Brewhouse Yard
London
EC1V 4JQ
0207 549 1730
hello@egretwest.com
egretwest.com

©2015 SEW ltd

Client: Mayfield Development Partnership

Project: MAYFIELD MEANWHILE USE

Drawing Title: FIRST FLOOR PLAN

Project Number	Status
0293	TENDER
Scale at A1	Date
1:50	14.08.17
Drawn by	Checked by
DM	SEW

Drawing Number	Revision
0293-SEW-ZZ-01-DR-A-004100	-