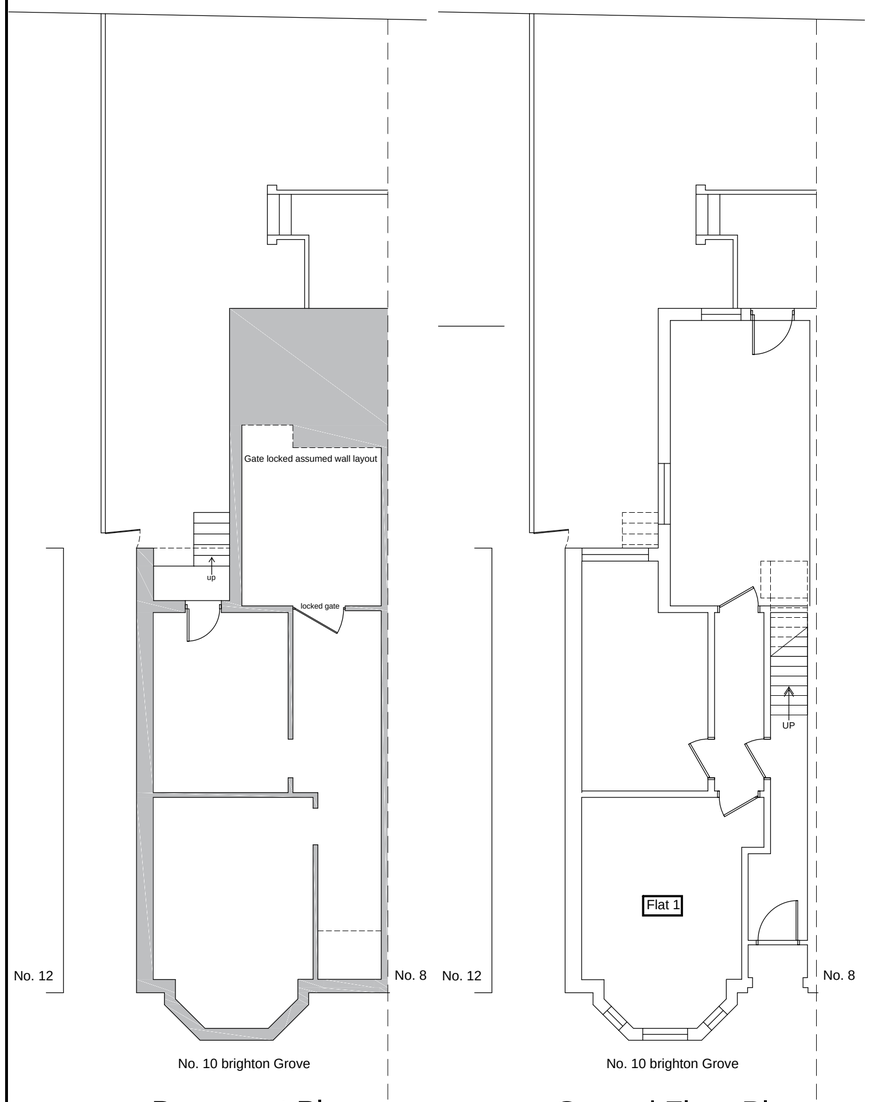

Basement Plan

Ground Floor Plan



FRONT ELEVATION
No. 10 brighton Grove

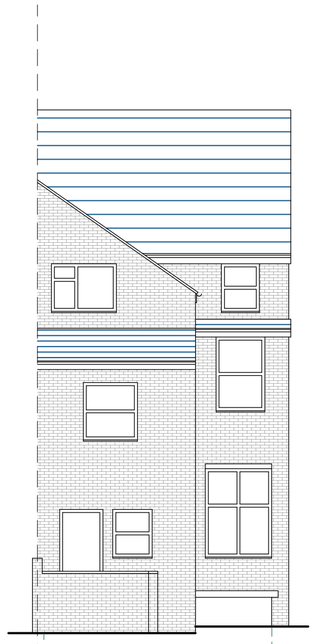

REAR ELEVATION
No. 10 brighton Grove



SIDE ELEVATION
No. 10 brighton Grove

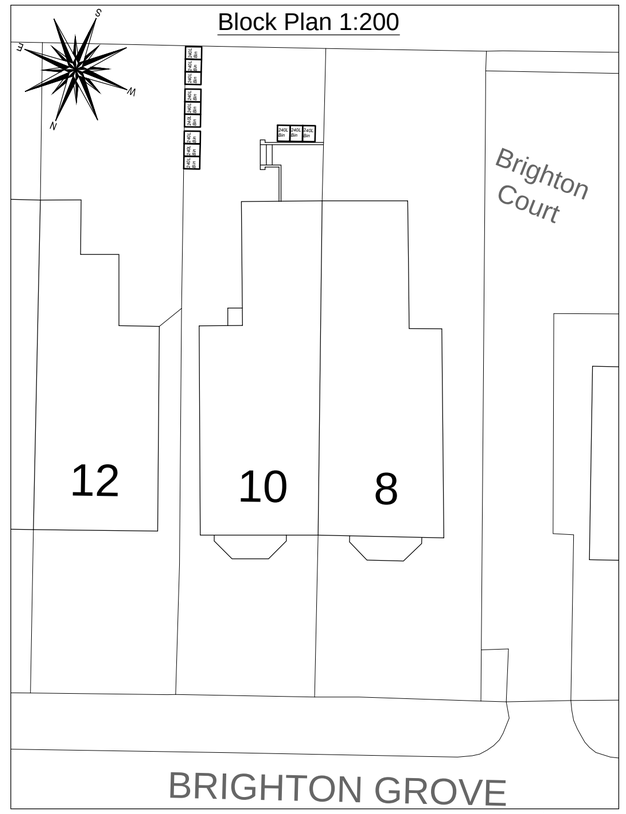

D - PLAN REVISED	MD	17.07.2018
C - PLAN ADDED	MD	12.07.2018
B - BLOCK PLAN ADDED	MD	23.04.2018
A - FIRST ISSUE	MD	03.04.2018
AMENDMENTS	I	DATE

JOB

PROPOSED ALTERATIONS
10 BRIGHTON GROVE,
MANCHESTER

CLIENT

MR DAVINDER SINGH

SUBJECT

EXISTING PLAN, ELEVATIONS
& LOCATION PLAN

DRAWN MD
CHECKED
APPROVED

DATE 20.03.18
SCALE 1:100 @ A2

HOWARD & SEDDON A.R.I.B.A.
CHARTERED ARCHITECTS
64 WASHWAY ROAD.
SALE. CHESHIRE M33 7RE.
TEL No. 0161 - 973 8296
FAX No. 0161 - 962 3485
e-mail : admin@howardandseddon.co.uk

JOB No.	DRG No.	AMENDMENT
13459	03	D