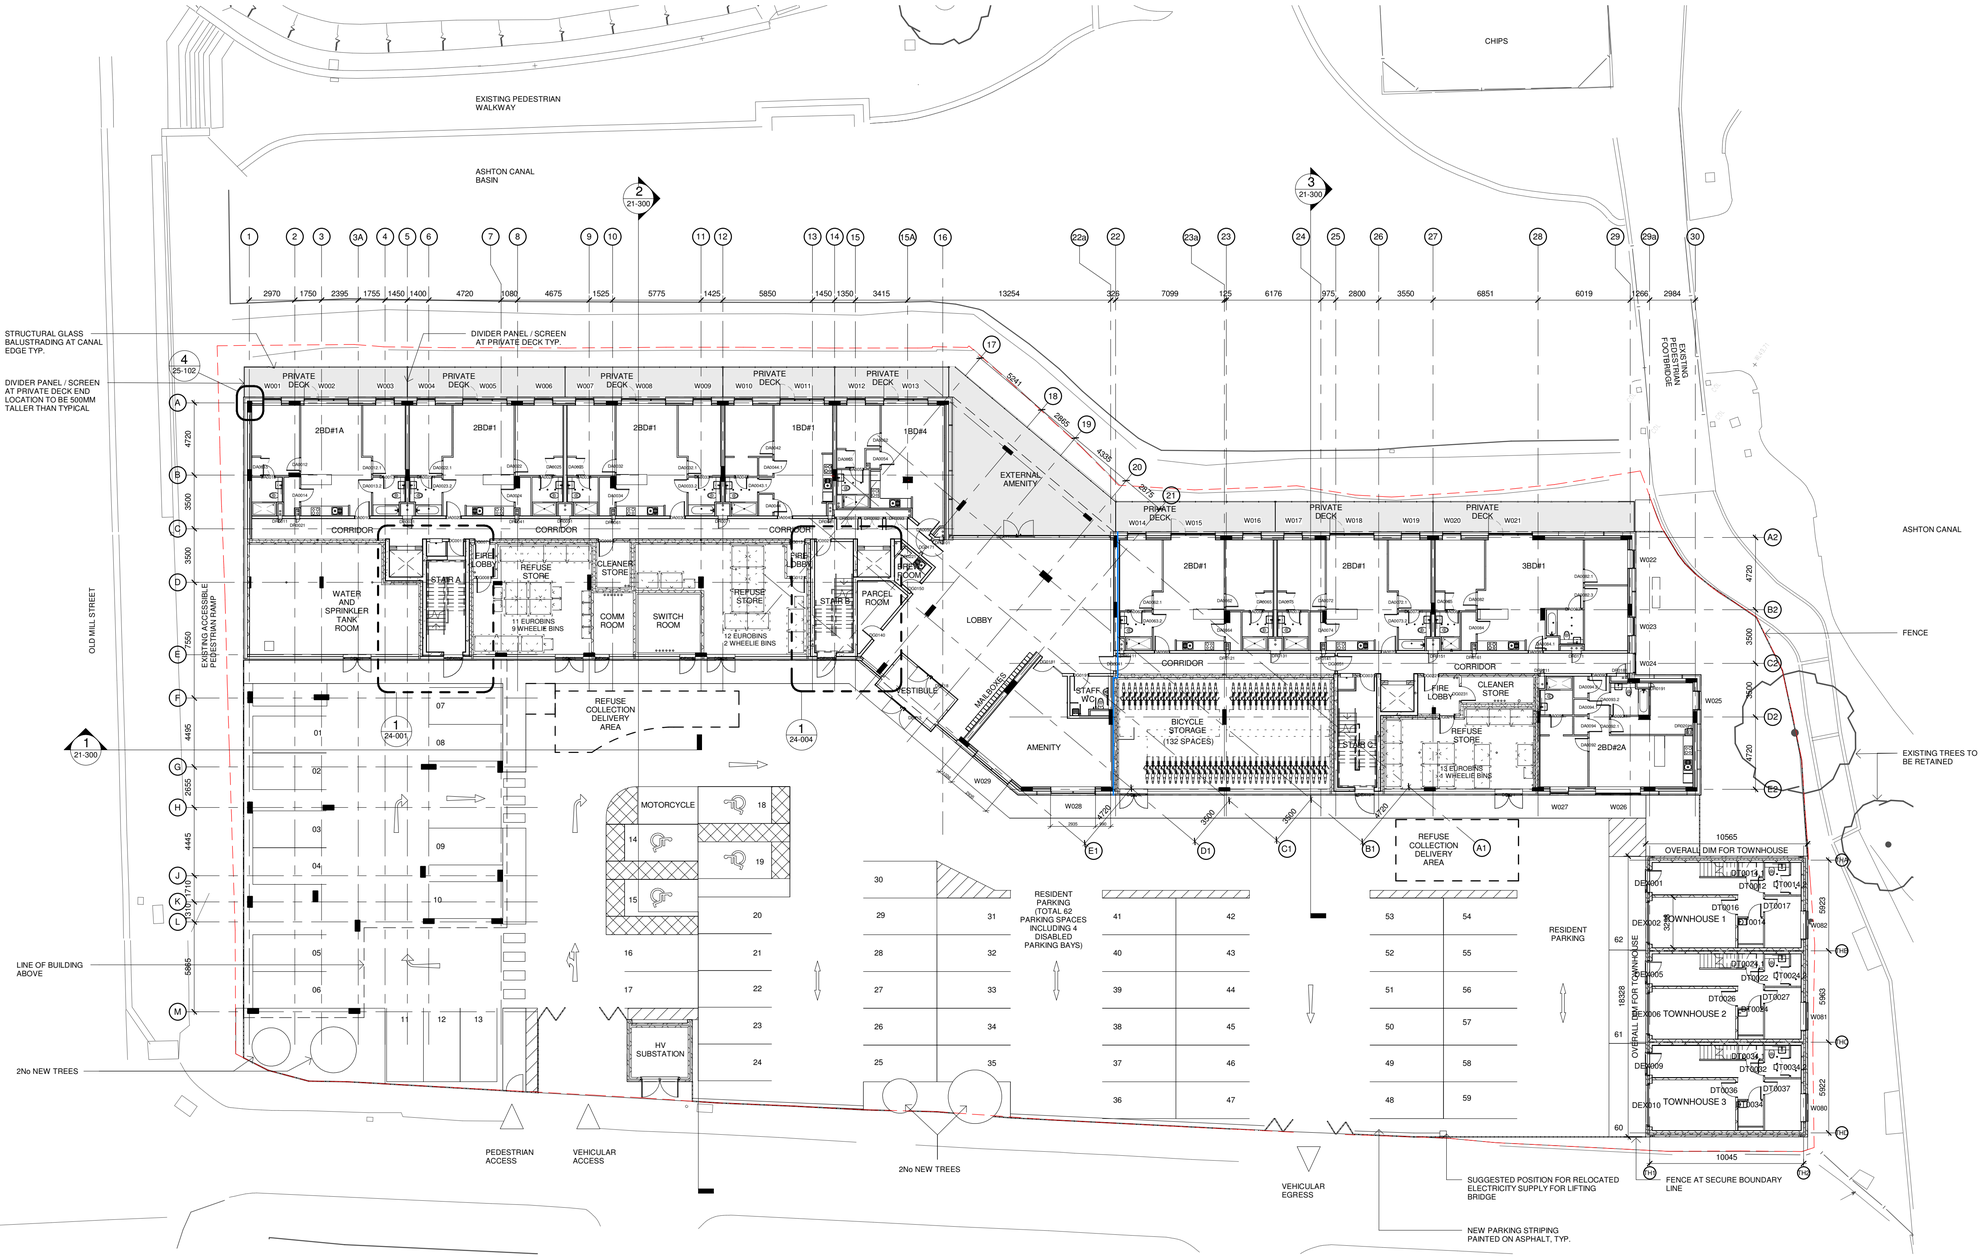

KEY

SITE BOUNDARY OWNERSHIP LINE

MOVEMENT JOINT LINE

ALL BALUSTRADES/HAND RAILS ARE TO COMPLY WITH APPROVED DOCUMENTS K, B AND OTHER APPLICABLE BUILDING REGULATIONS.

CHAPMAN TAYLOR DRAWING REFERENCES:

FOR FIRE PLANS REFER TO 09 DRAWING SERIES
FOR SLAB EDGE PLANS REFER TO 15 DRAWING SERIES
FOR GA ELEVATIONS AND SECTIONS REFER TO 21 DRAWING SERIES
FOR STAIR/CORES REFER TO 24 DRAWING SERIES
FOR DETAILS REFER TO 25 DRAWING SERIES
FOR WINDOW AND DOOR SCHEDULES REFER TO 31/32 DRAWING SERIES
FOR WALL SETTING OUT REFER TO DRAWING SERIES 08
FOR CEILINGS REFER TO 45 DRAWING SERIES
FOR BATHROOMS/PODS/ TOILETS REFER TO 74 DRAWING SERIES
FOR INTERNAL WALL SCOPING DRAWINGS REFER TO 30 SERIES
FOR ACOUSTIC PLANS REFER TO 05 DRAWING SERIES
FOR FLOOR FINISHES REFER TO 43 DRAWING SERIES

MATERIAL HATCH PATTERNS ARE INDICATIVE AND DO NOT NECESSARILY REFLECT THE ORIENTATION OR SIZE OF ELEMENTS.

WINDOW NUMBERING SYSTEM

TYPICAL NUMBER - **W105**
W - WINDOW
1 - LEVEL 1
05 - WINDOW NUMBER 05

DOOR NUMBERING SYSTEM

TYPICAL NUMBER - DA2035
D - DOOR
A - LOCATION REFERENCE
2 - LEVEL
01- LOCATION NUMBER
1 - DOOR NUMBER

LOCATION REFERENCE
A - APARTMENT
C - CORE
R - RISER
G - GENERAL

N

KEY PLAN

NOTES

THIS DRAWING MUST NOT BE SCALED.

ALL DIMENSIONS ARE TO BE VERIFIED AND CHECKED ON SITE. ANY DISCREPANCIES THAT ARE, OR BECOME APPARENT SHOULD BE REPORTED TO CHAPMAN TAYLOR.

AREAS INDICATED ARE APPROXIMATE GROSS INTERNAL AREA. THEY RELATE TO THE LIKELY AREAS OF THE BUILDING AT THE CURRENT STAGE OF DESIGN. ANY DECISIONS TO BE MADE ON THE BASIS OF THESE PREDICTIONS, WHETHER AS TO PROJECT VIABILITY, PRE-LETTING, LEASE AGREEMENTS, OR THE LIKE, SHOULD INCLUDE DUE ALLOWANCE FOR THE INCREASES AND DECREASES INHERENT IN THE DESIGN DEVELOPMENT AND BUILDING PROCESS.

© COPYRIGHT CHAPMAN TAYLOR 2017

Notes:

REV	DATE	BY	DESCRIPTION
C06	07.12.2018	AK	DOORS UPDATED TO SUIT FIRE STRATEGY
C05	23.11.2018	AK	UPDATED IN LINE WITH DOOR SCHEDULE
C04	05.10.2018	AK	AMENDED IN LINE WITH VENTILATION STRATEGY
C03	28.09.2018	AK	UPDATED RISER LOCATIONS
C02	03.08.2018	AK	AMENDED TO INCORPORATE CLIENT COMMENTS
C01	18.05.2018	ND	AMENDED TO INCORPORATE EWC COMMENTS
P01	04.05.2018	ND	PRELIMINARY ISSUE

CLIENT
Eric Wright Construction Ltd

PROJECT
Vesta Street
Manchester
M4

ARCHITECT
CHAPMAN TAYLOR
GLOBAL ARCHITECTS & MASTERPLANNERS
MANCHESTER STUDIO
Bass Warehouse
4 Castle Street, Castlefield
Manchester M3 4LZ
United Kingdom
T +44 (0)161 828 6500
E manchester@chapmantaylor.com
www.chapmantaylor.com

STRUCTURAL ENGINEER
Scott Hughes design

SERVICES ENGINEER

PURPOSE OF ISSUE
CONSTRUCTION

DRAWING TITLE
Level 00 GA Plan

1 : 200
2 10 20M

INTERNAL JOB NO	ISSUE DATE	DRAWN BY	CHECKED BY
B891-VSM	04.05.2018	SH	AK

ORIGINATOR	ZONE	LEVEL	CATEGORY	NUMBER	REVISION
CTL	XX	00	20	100	C06