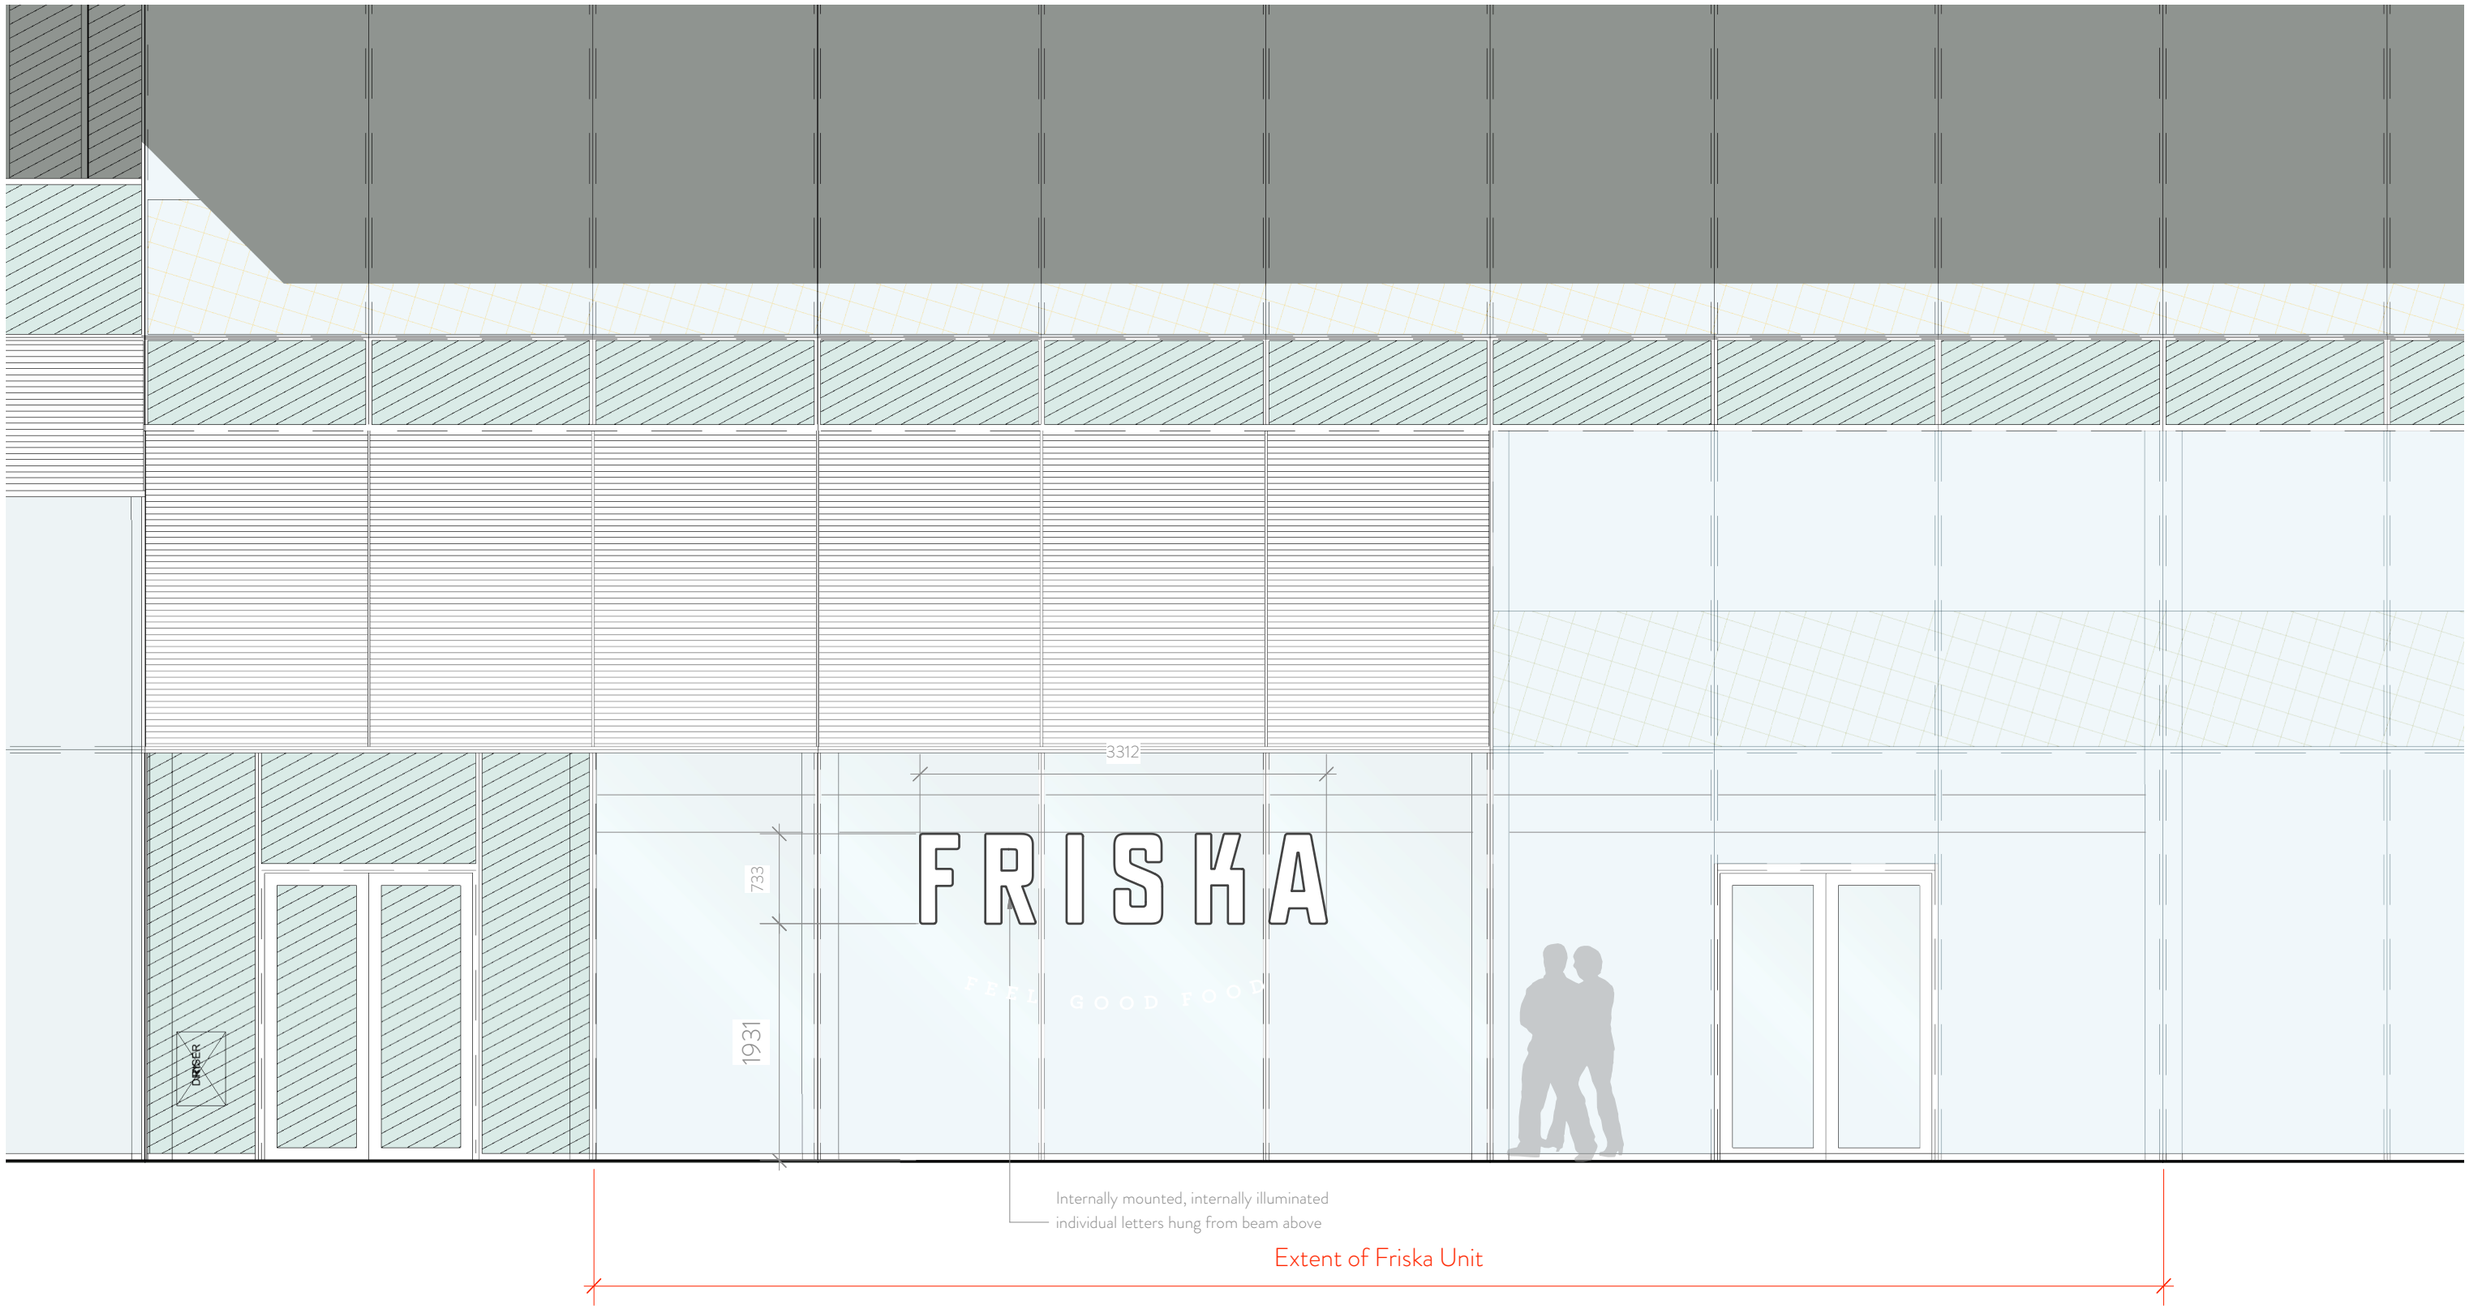


A3 sheet size

Check all dimensions on site and report discrepencies to the designer

This drawing is protected by copyright. The design of any article recorded in this drawing is protected by design right and the information contained in this drawing is confidential. This drawing may not be reproduced without permission.

rev	date	notes
P1	23.04.18	Prelimanry Issue

STORY DESIGN

22 Ellicott Road
Bristol
BS7 9PT

M: 07900 910992
E: hello@story-design.co.uk
W: www.story-design.co.uk

title
date
scale
drg no.

Friska - University Green, Manchester

Proposed Front Elevation Option 2
March 2018
1:50@A3
J1087/203/P1