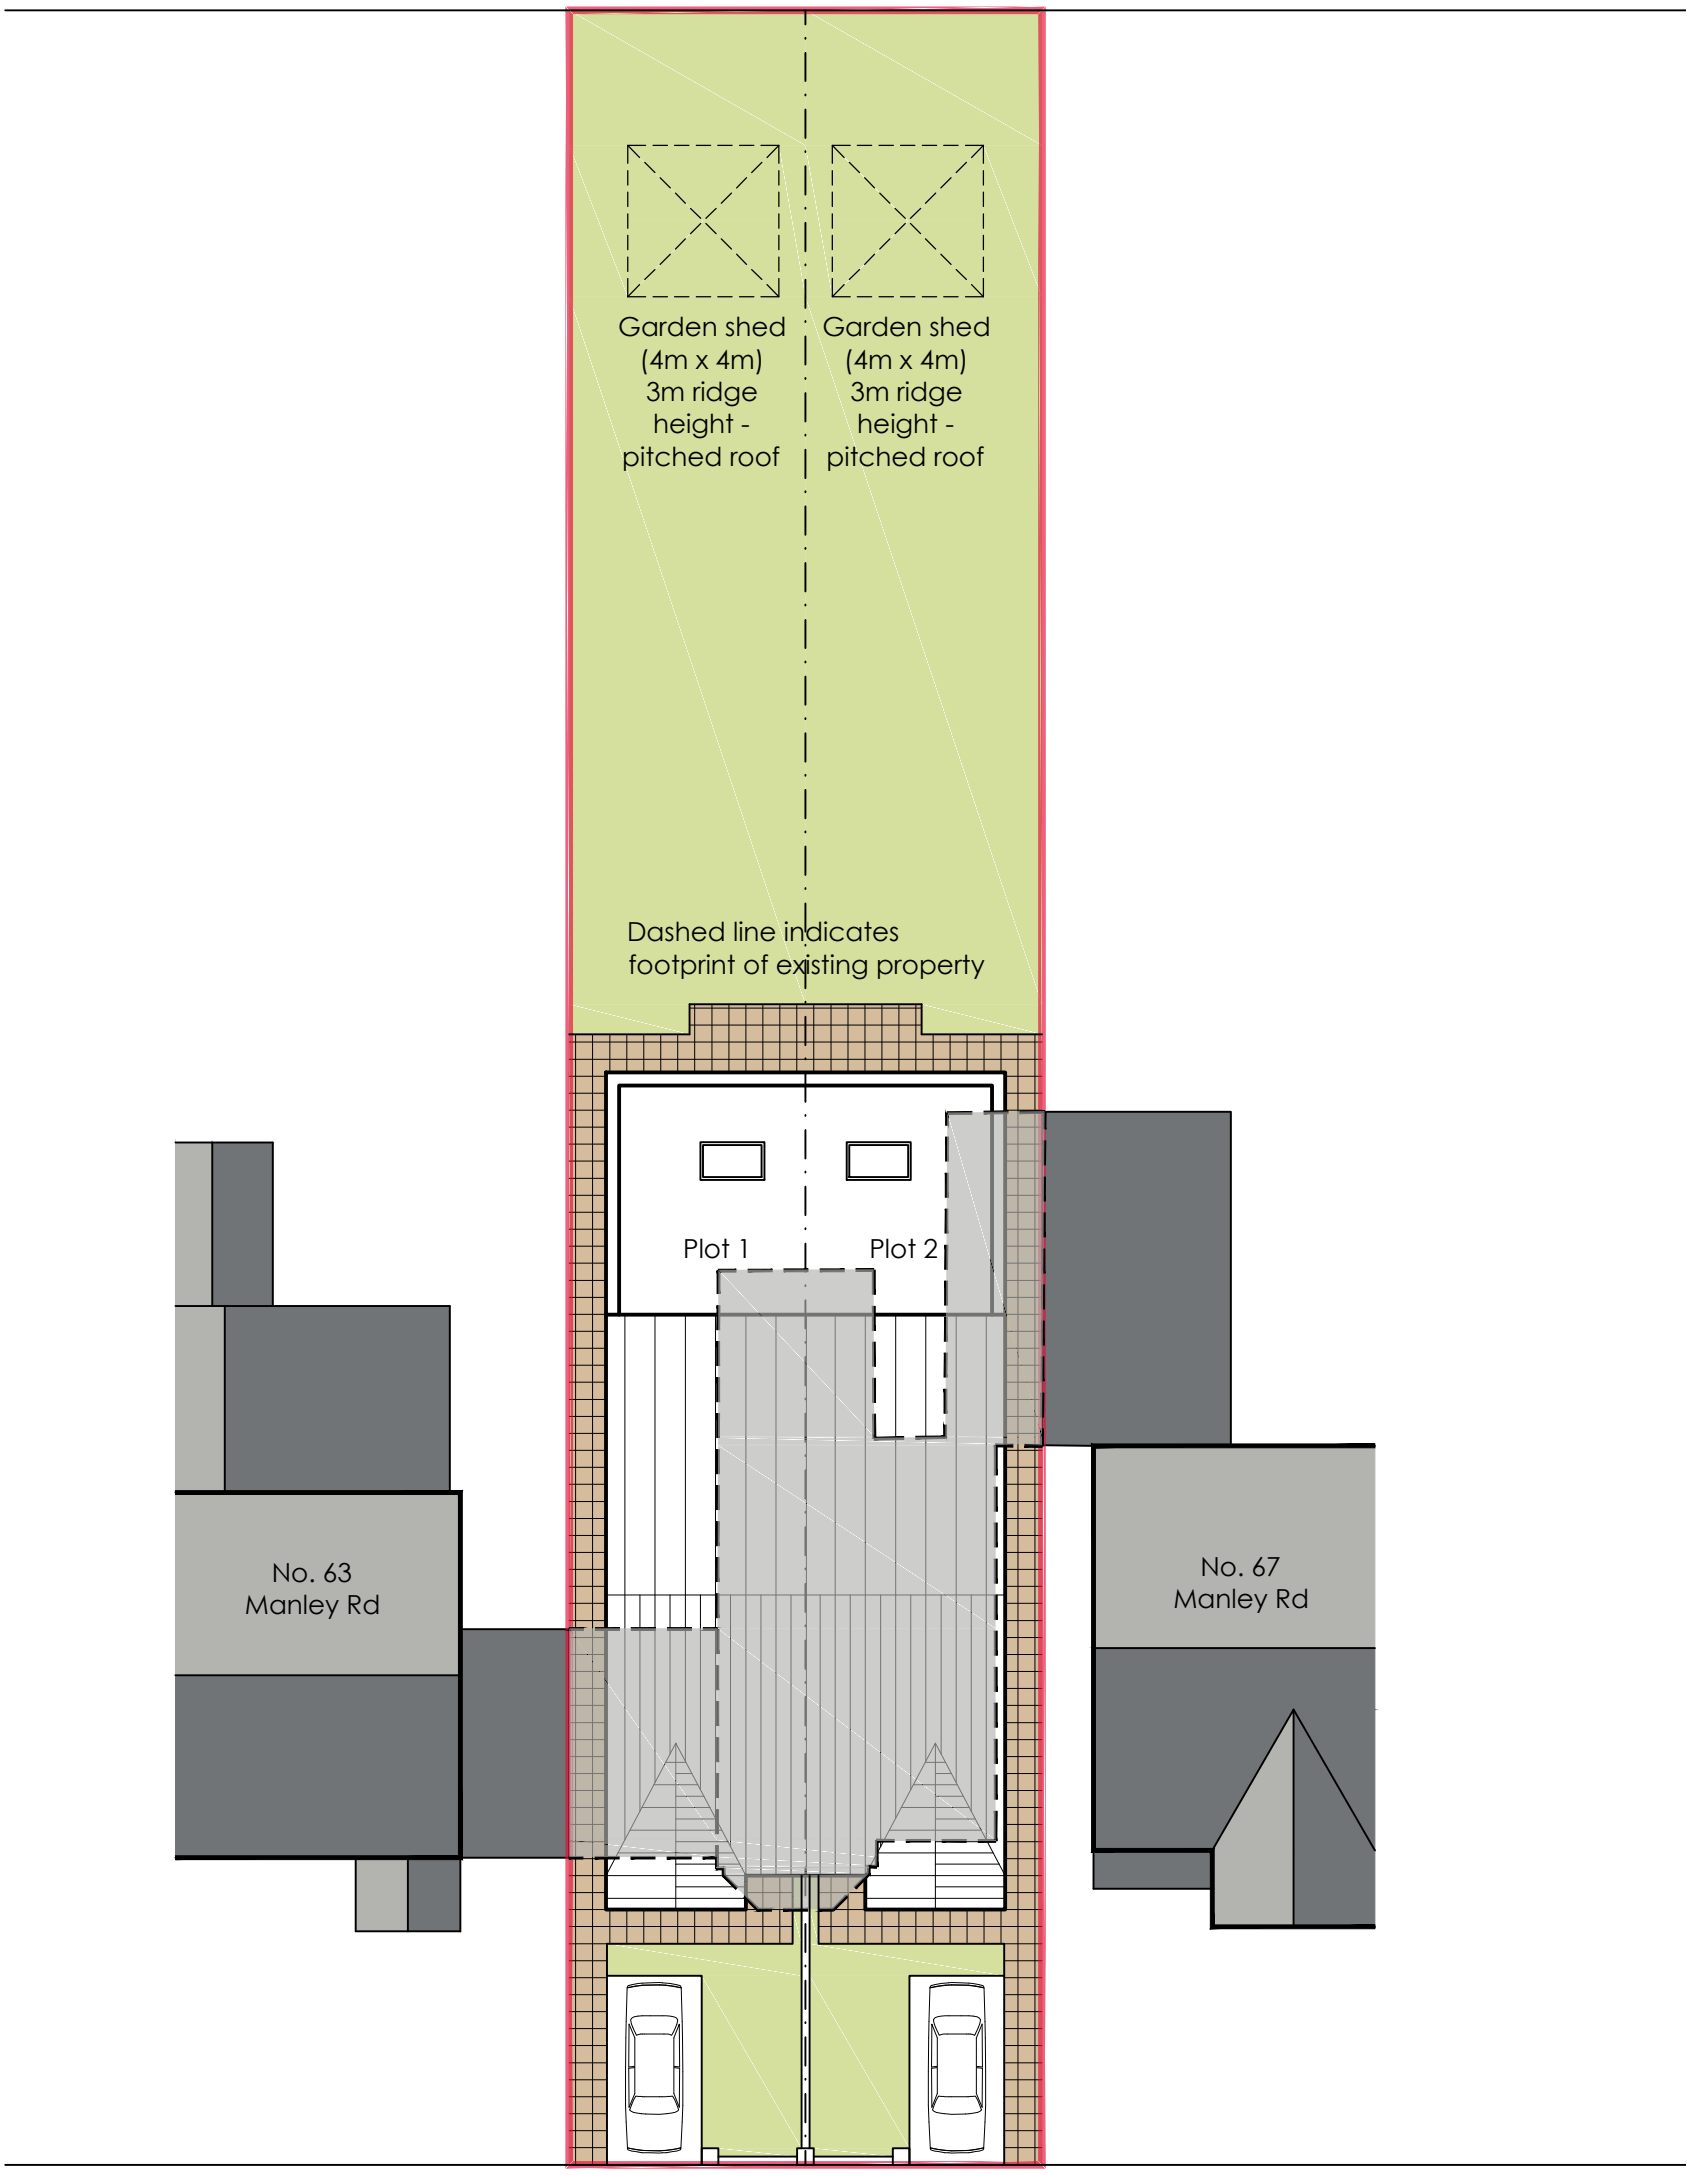

PROPOSED SITE LAYOUT

REV	DATE	DRAWN	DESCRIPTION	ARCH CHECK	ENG CHECK
A	13.11.18	DH	Amended in accordance with planners comments.		

TITLE

PROPOSED SITE PLAN

PROJECT

65 MANLEY ROAD, WHALLEY RANGE

DRN BY	SCALE	JOB REF	DRAWING NUMBER	REV
DH	1:200 @A3	ManRd	65 ManleyRd/Site Plan	A

DATE July '18

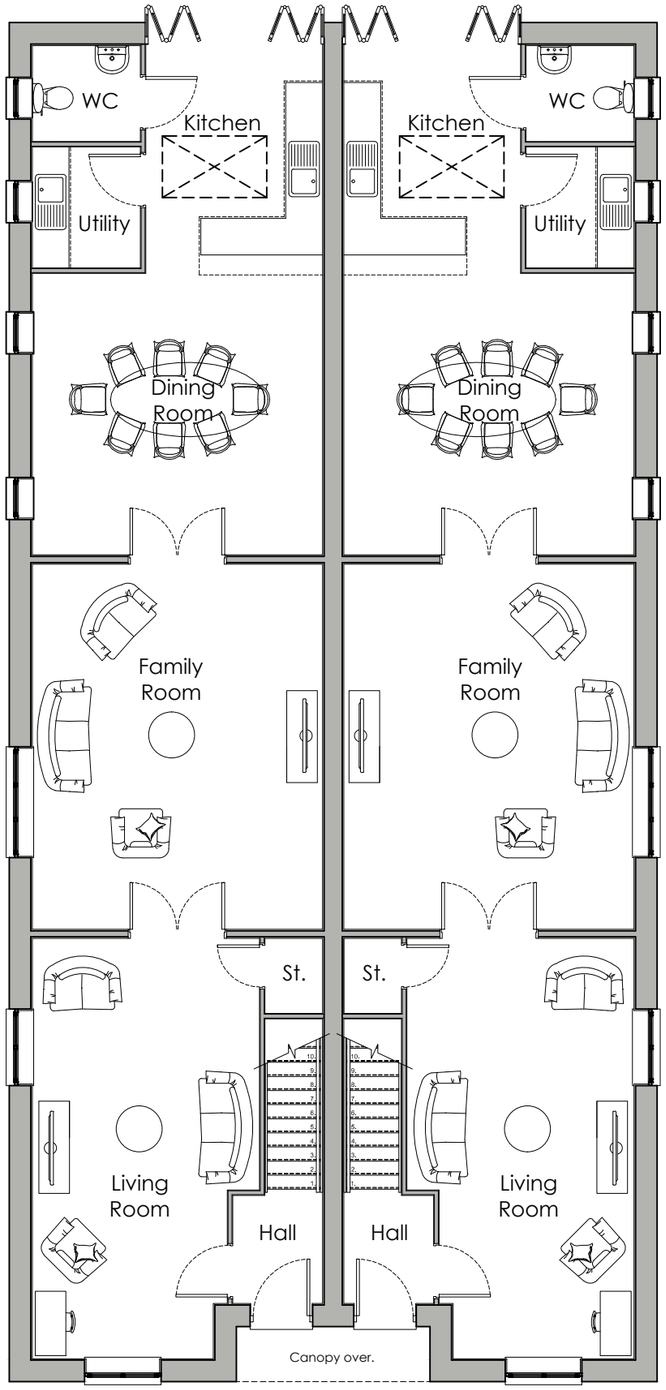

Plot 1 Plot 2

PROPOSED GROUND FLOOR PLAN

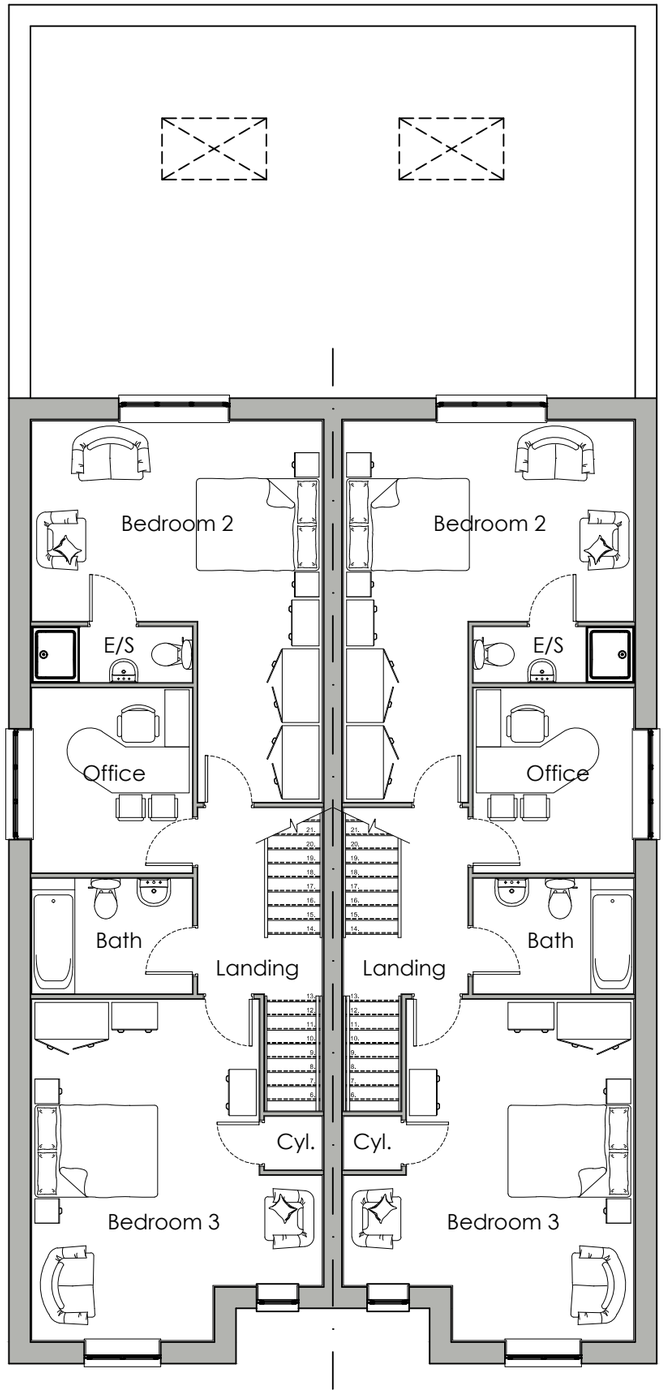

Plot 1 Plot 2

PROPOSED FIRST FLOOR PLAN

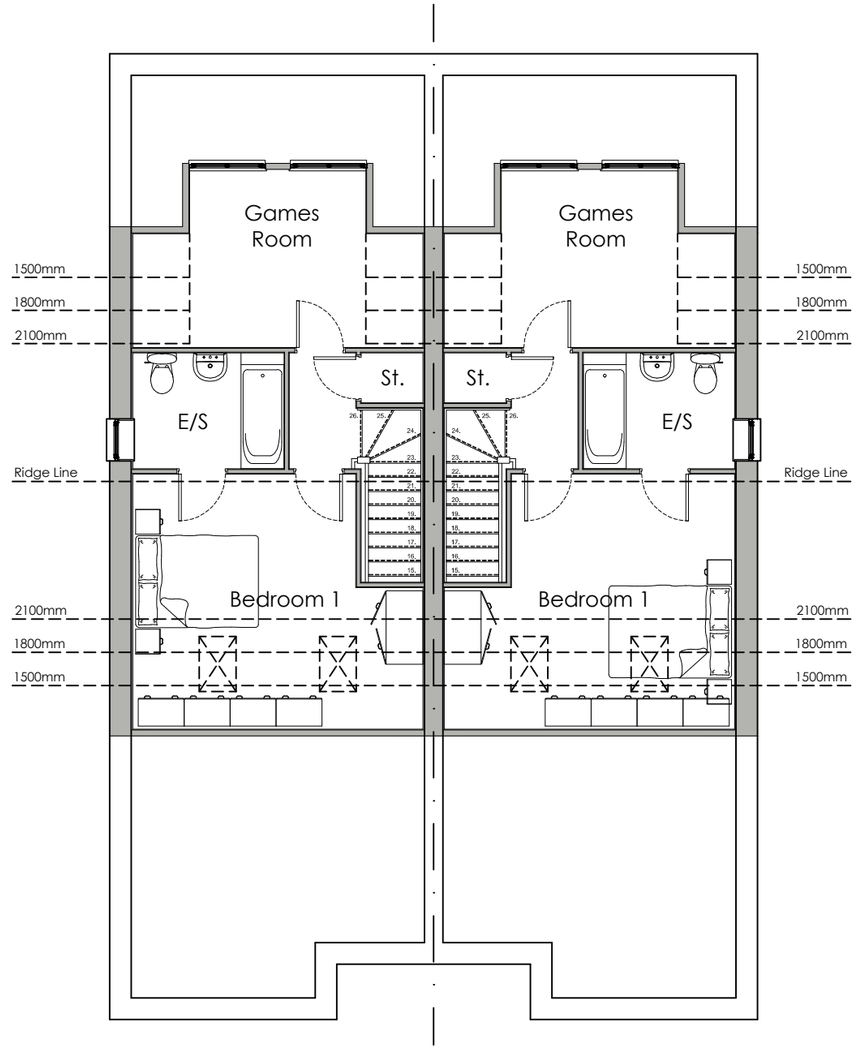

Plot 1 Plot 2

PROPOSED SECOND FLOOR PLAN

REV	DATE	DRAWN	DESCRIPTION	ARCH CHECK	ENG CHECK
A	09.11.18	DH	Amended in accordance with planners comments.		

TITLE

PROPOSED FLOOR PLANS

PROJECT

65 MANLEY ROAD, WHALLEY RANGE

DRN BY	SCALE	JOB REF	DRAWING NUMBER	REV
DH	1:100 @A3	ManRd	65 ManleyRd/P.FloorPlans	A

DATE July '18



Plot 1 Plot 2

PROPOSED FRONT ELEVATION



Plot 2 Plot 1

PROPOSED REAR ELEVATION

REV	DATE	DRAWN	DESCRIPTION	ARCH CHECK	ENG CHECK
A	13.11.18	DH	Amended in accordance with planners comments.		

TITLE

PROPOSED FRONT & REAR ELEVATIONS

PROJECT

65 MANLEY ROAD, WHALLEY RANGE

DRN BY	SCALE	JOB REF	DRAWING NUMBER	REV
DH	1:100 @A3	ManRd	65 ManleyRd/P.ELE1	A

DATE July '18



Legend

- Obscure glazing.

Plot 2

PROPOSED SIDE ELEVATION



Plot 1

PROPOSED SIDE ELEVATION

REV	DATE	DRAWN	DESCRIPTION	ARCH CHECK	ENG CHECK
A	13.11.18	DH	Amended in accordance with planners comments.		

TITLE

PROPOSED SIDE ELEVATIONS

PROJECT

65 MANLEY ROAD, WHALLEY RANGE

DRN BY	SCALE	JOB REF	DRAWING NUMBER	REV
DH	1:100 @A3	ManRd	65 ManleyRd/P.ELE2	A
DATE: July '18				



No. 63 Manley Rd

Plot 1

Plot 2

No. 67 Manley Rd

PROPOSED STREETSCENE

REV	DATE	DRAWN	DESCRIPTION	ARCH CHECK	ENG CHECK

TITLE

PROPOSED STREETSCENE

PROJECT

65 MANLEY ROAD, WHALLEY RANGE

DRN BY	SCALE	JOB REF	DRAWING NUMBER	REV
DH	1:100 @A3	ManRd	65 ManleyRd/P.Streetscene	-
DATE July '18				

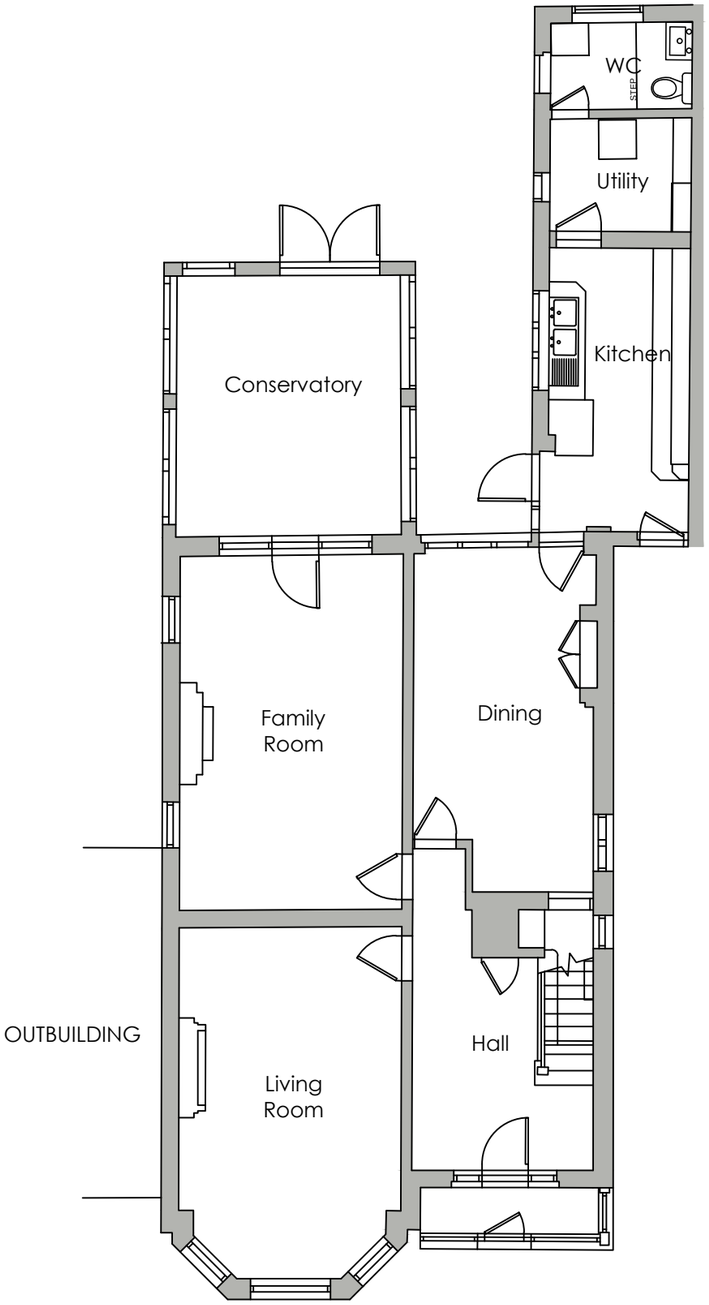

EXISTING GROUND FLOOR PLAN

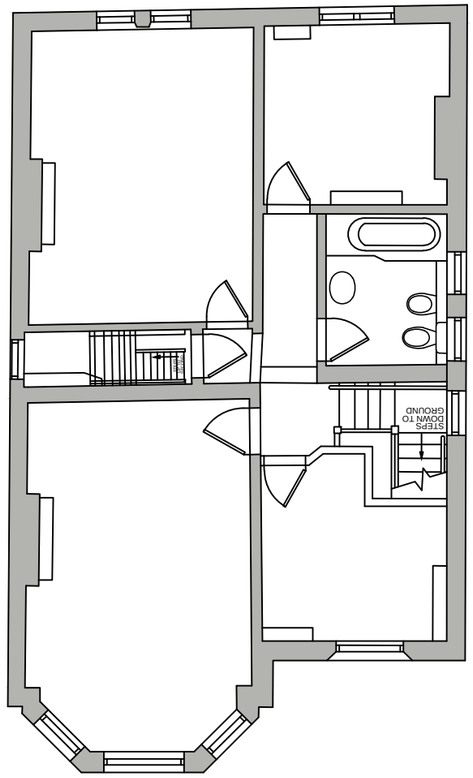

EXISTING FIRST FLOOR PLAN

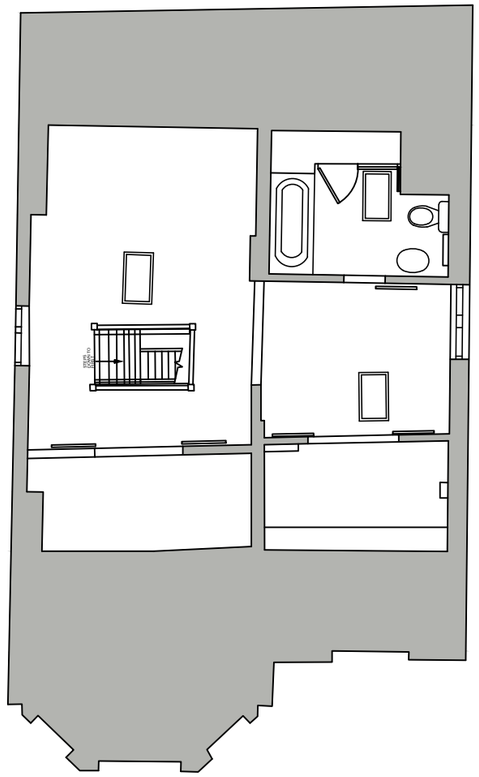

EXISTING SECOND FLOOR PLAN

REV	DATE	DRAWN	DESCRIPTION	ARCH CHECK	ENG CHECK

TITLE

EXISTING FLOOR PLANS

PROJECT

65 MANLEY ROAD, WHALLEY RANGE

DRN BY	SCALE	JOB REF	DRAWING NUMBER	REV
DH	1:100 @A3	ManRd	65 ManleyRd/E.FloorPlans	-

DATE Nov '18



EXISTING FRONT ELEVATION



EXISTING REAR ELEVATION

REV	DATE	DRAWN	DESCRIPTION	ARCH CHECK	ENG CHECK

TITLE

EXISTING FRONT & REAR ELEVATIONS

PROJECT

65 MANLEY ROAD, WHALLEY RANGE

DRN BY	SCALE	JOB REF	DRAWING NUMBER	REV
DH	1:100 @A3	ManRd	65 ManleyRd/E.ELE1	-
DATE Nov '18				



Legend

Ob - Obscure glazing.
Cl - Clear Glazing
X - Coloured Glazing

EXISTING SIDE ELEVATION

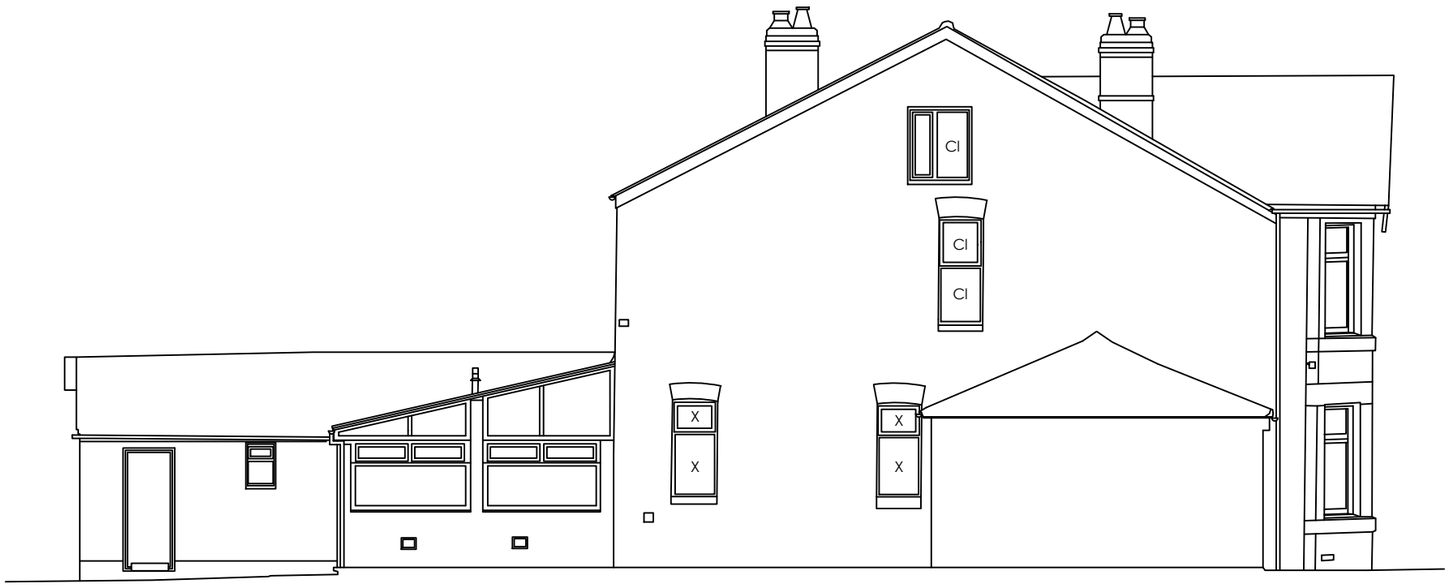

EXISTING SIDE ELEVATION

REV	DATE	DRAWN	DESCRIPTION	ARCH CHECK	ENG CHECK

TITLE

EXISTING SIDE ELEVATIONS

PROJECT

65 MANLEY ROAD, WHALLEY RANGE

DRN BY	SCALE	JOB REF	DRAWING NUMBER	REV
DH	1:100 @A3	ManRd	65 ManleyRd/E.ELE2	-
DATE Nov '18				

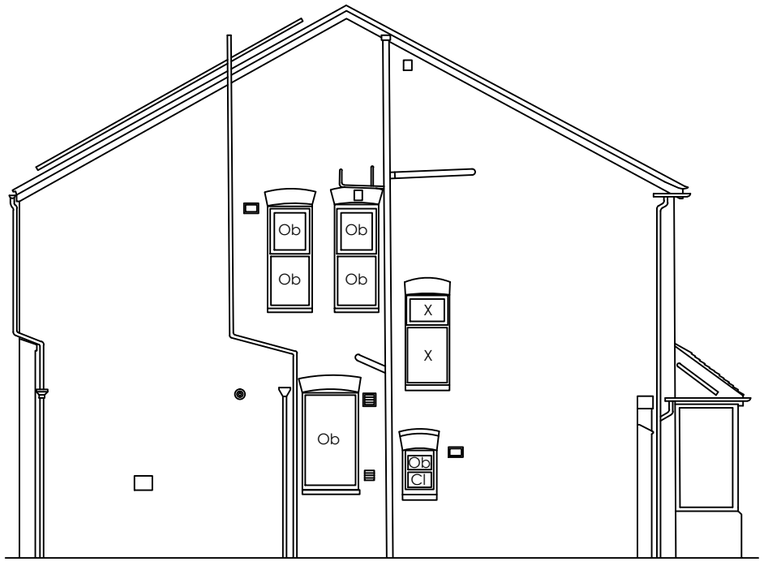

No. 67 Manley Rd
EXISTING SIDE ELEVATION

Legend

Ob - Obscure glazing.
Cl - Clear Glazing
X - Coloured Glazing

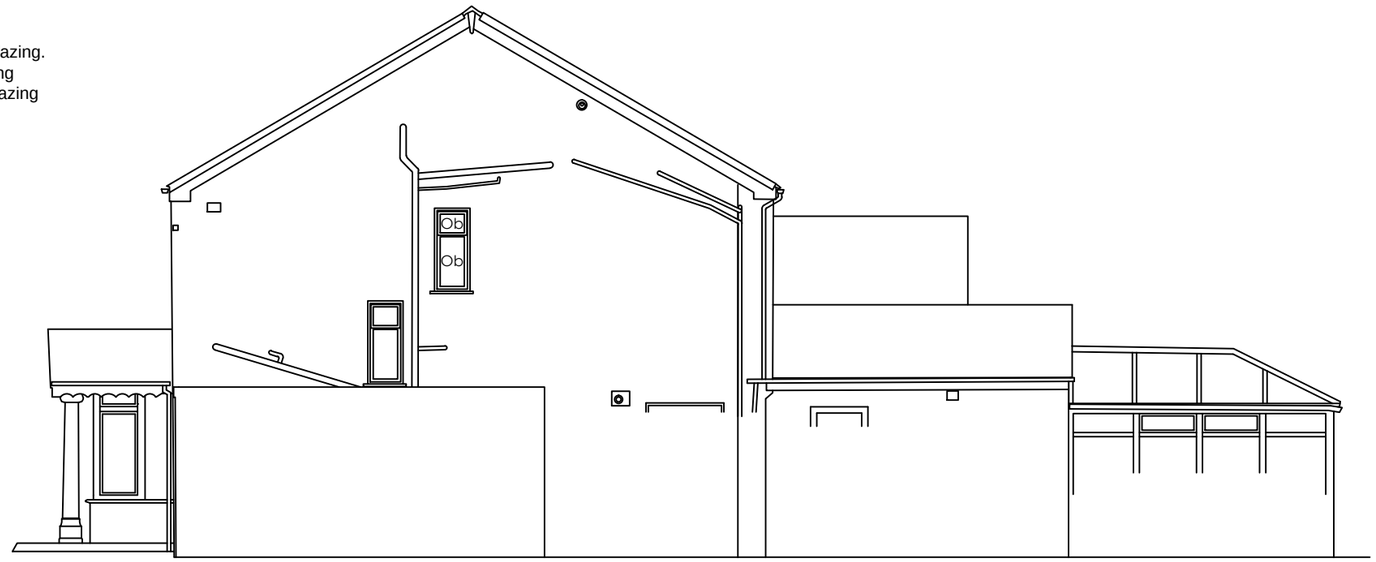

No. 63 Manley Rd
EXISTING SIDE ELEVATION

REV	DATE	DRAWN	DESCRIPTION	ARCH CHECK	ENG CHECK

TITLE

EXISTING SIDE ELEVATIONS
No's 63 & 67 MANLEY ROAD

PROJECT

65 MANLEY ROAD, WHALLEY RANGE

DRN BY	SCALE	JOB REF	DRAWING NUMBER	REV
DH	1:100 @A3	ManRd	65 ManleyRd/E.ELE3	-
DATE Nov '18				



No. 63 Manley Rd

No. 65 Manley Rd

No. 67 Manley Rd

EXISTING STREETSCENE

REV	DATE	DRAWN	DESCRIPTION	ARCH CHECK	ENG CHECK

TITLE

EXISTING STREETSCENE

PROJECT

65 MANLEY ROAD, WHALLEY RANGE

DRN BY	SCALE	JOB REF	DRAWING NUMBER	REV
DH	1:100 @A3	ManRd	65 ManleyRd/E.Streetscene	-
DATE Nov '18				