TOTAL COVERS **71 no.**

71 no.	INTERNAL SEATING AREA
00 no.	EXTERNAL SEATING AREA

MAIN FURNITURE:

- side — FU-04 CONIL SIDE CHAIR (HUDSON) - **06no.** upholstered seat pad in sunbury islington hudson 0105
- arm — FU-03 CONIL ARM CHAIR (GRANITE)- **04no.** upholstered seat pad in sunbury islington granite 0108.
- high stool — FU-06 LETO HIGH STOOL (GRANITE) - **07no.** upholstered seat pad in sunbury islington granite 0108.
- arm — FU-03 CONIL ARM CHAIR (HUDSON)- **10no.** upholstered seat pad in sunbury islington hudson 0105.
- FU-10 600MM SQUARE CAFE TABLE - **17no.** 600w 600d 750h fendi oak top with 30mm ply edge, metal post & base in mild steel blued, adj. feet. ref: N4655T
- FU-10 700MM ROUND CAFE TABLE - **01no.** 700dia 750h fendi oak top with 30mm ply edge, metal post & base in mild steel blued, adj. feet. ref: N4655T
- CIRCULAR SPIN STOOL - **20no.** Base to be sprayed black. oak top with upholstered seat. 400 dia 750h tbc Red: islington hudson
- high communal table — HIGH COMMUNAL TABLE - **02no.** 70mm ply edge table top with fendi oak top. black steel key clamp frame and legs. 1030mm high ffl. 2400 X 750MM
- high table — HIGH COMMUNAL TABLE - **07no.** 70mm ply edge table top with fendi oak top. black steel key clamp frame and legs. 1030mm high ffl. 600 X 600MM

OTHER FURNITURE:

- METAL SCREENS - **05no. 2600h** benchmark perforated metal screen to ends of banquette seating high to pret standard spec. (no lights)
- 1200w / 800 /custom — FU-11 BANQUETTE (HUDSON) 1200w standard sections. - **02no** 800w standard sections. - **01no.** bespoke sections. - **02no. (1360w/790w)** custom corner section. - **01no.** upholstered in sunbury islington hudson 0105. with button detailing. supplied by bourne interiors. (include new power sockets to bases).
- 1200w / 800 /custom — HIGH LEVEL BANQUETTE (HUDSON) 1200w standard sections. - **03no** 800w standard sections. - **00no.** bespoke sections. - **01no. (1381w)** custom corner section. - **00no.** upholstered in sunbury islington hudson 0105. with button detailing. supplied by bourne interiors. seat pad height 750h. Total height 1300h
- 1200w / 800 /custom — FU-11 BANQUETTE (GRANITE) 1200w standard sections. - **04no.** 800w standard sections. - **03no.** bespoke sections. - **03no. (1414w / 980w/1340)** custom corner section. - **01no.** upholstered in sunbury islington granite 0108 with button detailing. supplied by bourne interiors. (include new power sockets to bases).

EQUIPMENT:

- **E1** LANGER AREA EQUIPMENT
  - 4no. cold langers 1332w 750d 2015h
  - 1no 1020w wide hot langer
  - 4no. crisp bins 966w 250d 422h
  - 1no. compot bin 966w 250d 482h
  - 1no. fruit display 525w 400d 1246h
- **E2** COUNTER EQUIPMENT
  - 1no. 700w upright freezer
  - 2no. ovens + stand
  - 1 no. 800w double toasties
  - 1no. 370w whb
  - 1no. crockery rack
  - 1no. 2150w standard back counter
  - 1no. 345w add on
  - 1no. double smoothie unit
  - 2no. coffee machines
  - 1no. cup lid holder
  - 2no. under counter fridge
  - 1no. under counter ice machine
  - 1no. marco boiler
  - 1no. bunn TF server
- **E3** CONDIMENT WASTE PODS
  - 02no. 950w 568d 1192h condiment units
  - 02no. clearing stations.
- **E4** NEW TILL COUNTERS:
  - 3no. 1150w 2 till counter unit
- **E5** KITCHEN EQUIPMENT
  - 1no. whb
  - 1no. wash-up sink
  - 1no. dishwasher
  - 1no. dividing screen
  - 1no. veg wah-up sink
  - 1no. veg slicer
  - 4no. 1070w 610d racks
  - 1no. 1220w 610d rack
  - 1no. weigh station
  - 2no. 1200w prep benches
  - 2no. 1800w prep benches
- **E6** NEW WATER FOUNTAIN / TAP WATER:
  - 1no. 704w 410d 1039h tap water unit
  - 1no. perforated metal basket for water cups

WALLS:

- EXISTING WALLS & COLUMNS assumed structural to be retained
- NEW PARTITIONS & WALL LININGS partitions 30min fire rated **150mm above new ceiling level only**
- NEW PARTITIONS & WALL LININGS partitions 30min fire rated **full height to underside of slab (or up to fire rated lid in elec cupd)**
- CEILING LINES

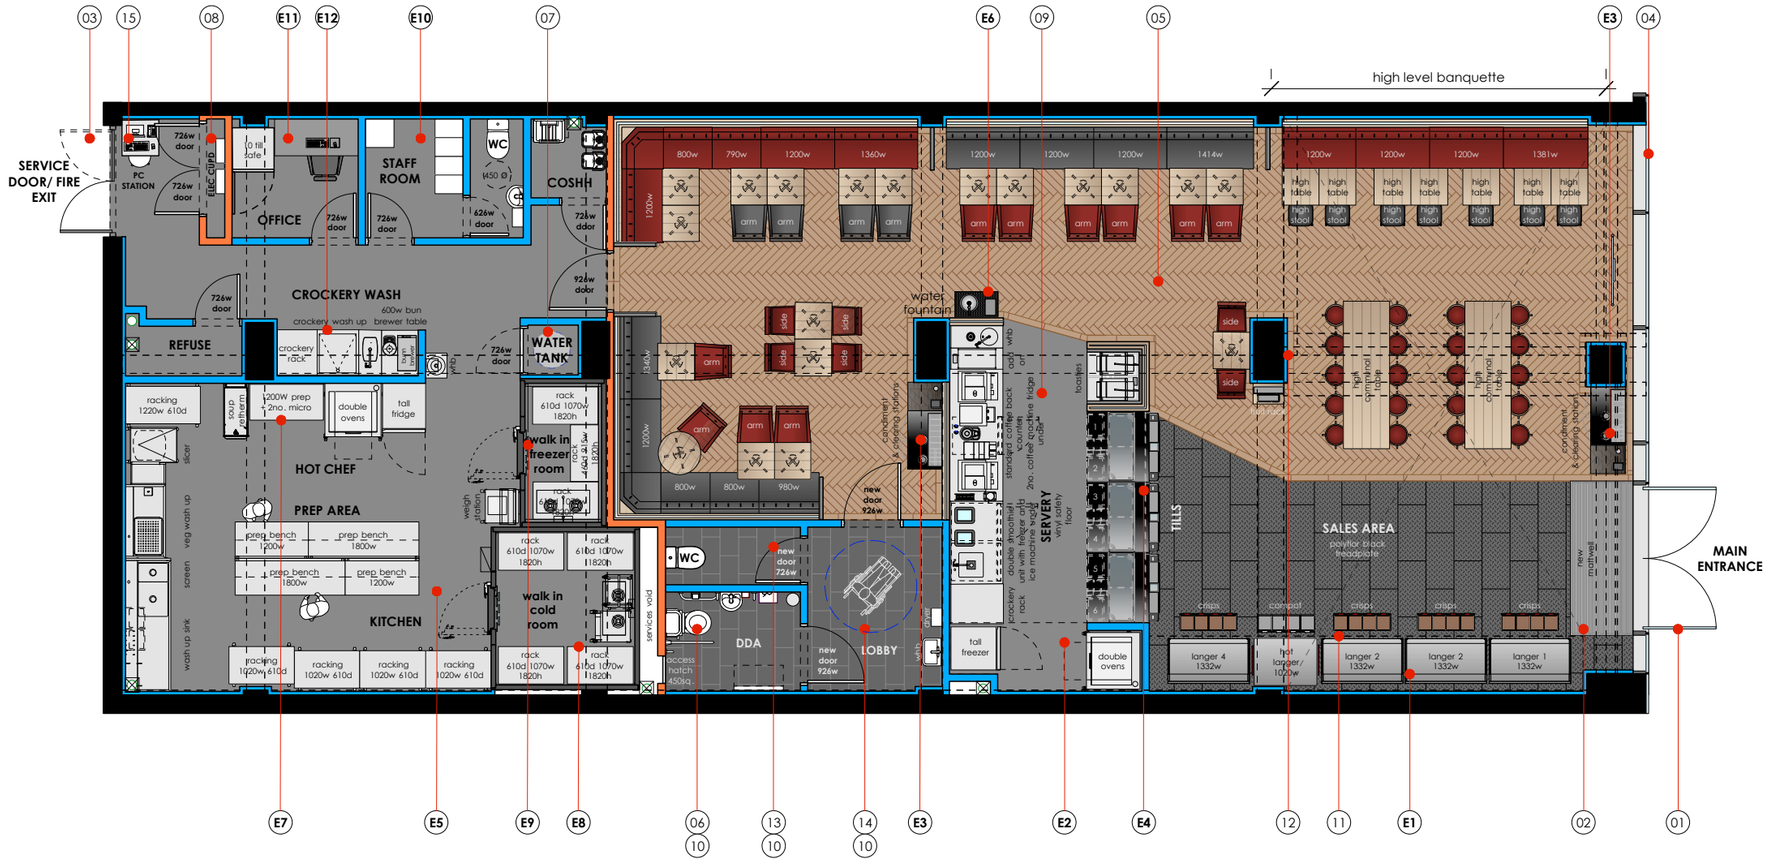

REVISIONS

A: bulkhead lowered in severy BOH above fridge, refuse wall lines amended to encase existing pipework.
B: metal fins updated, shopfront signage updated.

SCALE 1:100 — 0 1M 2M 3M 4M 5M 10M METRES — NORTH

PROJECT: ★ PRET ★

LOCATION: Manchester Business School
unit 8, oxford road, Manchester, M13 9PL

TITLE: proposed layout plan

DRAWING No.: TD18-PM95-01.1

REVISION	DATE	SCALE @ A3
B	13.08.18	1:100

All dimensions to be confirmed on site by Contractor. Structural works to be confirmed by Structural Engineer. All elements to comply with statutory requirements.

Copyright Tanner Design Limited
2b/4b Gosport Street Lymington Hampshire S041 9BE
tel. 01590 689609 email. studio@tannerdesign.co.uk
www.tannerdesign.co.uk

Tannerdesign

- **E7** HOT CHEF AREA
  - 1no. 1200w prep bench
  - 2no. micro under bench
  - 1no. soup rethermalizer
  - 2no. ovens + stand
  - 1no. 700w tall single fridge
- **E8** STANDARD COLD ROOM (WITH HINGED DOOR) 2650w 2420d 2400h
  - 4no. 1070w 610d racks
- **E9** SIDE ON FREEZER ROOM (WITH HINGED DOOR) 1400w 2580d 2400h
  - 2no. 1070w 610d racks
  - 2no. 460w 915d racks
- **E10** NEW STAFF ROOM
  - 3no. 6 tier lockers
  - 1no. garment collector
  - 1no. waste bin
  - 1no. full length mirror
  - 1no. clock
  - 1no. notice board
- **E11** OFFICE EQUIPMENT
  - 1no. 10 till office safe 685w 723d 1701h
  - 1no. computer
  - 1no. chair.
  - 1no. undercounter file cabinet.
- **E12** CROACKERY WASH
  - 1no. 1050w crockery wash station with dishwasher & sink
  - 1no. crockery rack
  - 1no. dividing screen
  - 1no. 600x750 bunn brewer table
  - 1no. bunn brewer & 1no. Bunn TF Server

NOTES:

01 EXISTING MAIN ENTRANCE existing main entrance to be retained.

02 NEW ENTRANCE DOOR MATTING form new mat well & barrier matting entrance doors recessed flush with adjoining finishes to pret N&B SD-300-45.

03 EXISTING REAR DOOR landlord door to be retained. push bar ironmongery to lhs door only.

04 EXISTING WINDOWS RETAINED existing windows retained.

05 NEW FLOORING - SEATING AREA tbc.

06 NEW DDA CUSTOMER WC form 1600w 2200d disabled toilet + 926w DDA door + 450sq access hatch + finishes & fixtures to SD-700-02 and wall mount baby change.

07 WATER TANK CUPBOARD box in water tank with door for access.

08 NEW ELECTRIC CUPBOARD form new electric cupboard with 2no. new doors 726w. distribution boards & fuse boxs installed into new elec cupboard.

09 NEW FLOORING - SERVERY / COSHH / KITCHEN / OFFICE / STAFF ROOM / STAFF WC altro black safety floor walkway 20 ref: VM20892 : SD-300-48 B

10 NEW FLOORING - DDA WC / WC Solus Anarta 3PPm003 natural 300x300mm black. 3mm grout in grey.

11 LANGER BULKHEAD form langer bulkhead 7083w 950d 2030h u/s to pret latest standard approved nuts & bolts detail with led light wash to front.

12 NEW WALL LININGS 60mm wall linings shown to include finishes.

13 NEW CUSTOMER WC form full height partitions for customer wc + 726w door + finishes & fixtures to latest nuts and bolts.

14 NEW CUSTOMER WC LOBBY form full height partitions for customer wc lobby + whb and dryer + finishes & fixtures to latest nuts and bolts. 926d door

15 PC STATION 600 x 600 steel bench. bench to contain 1no. PC & 1no. Printer under.