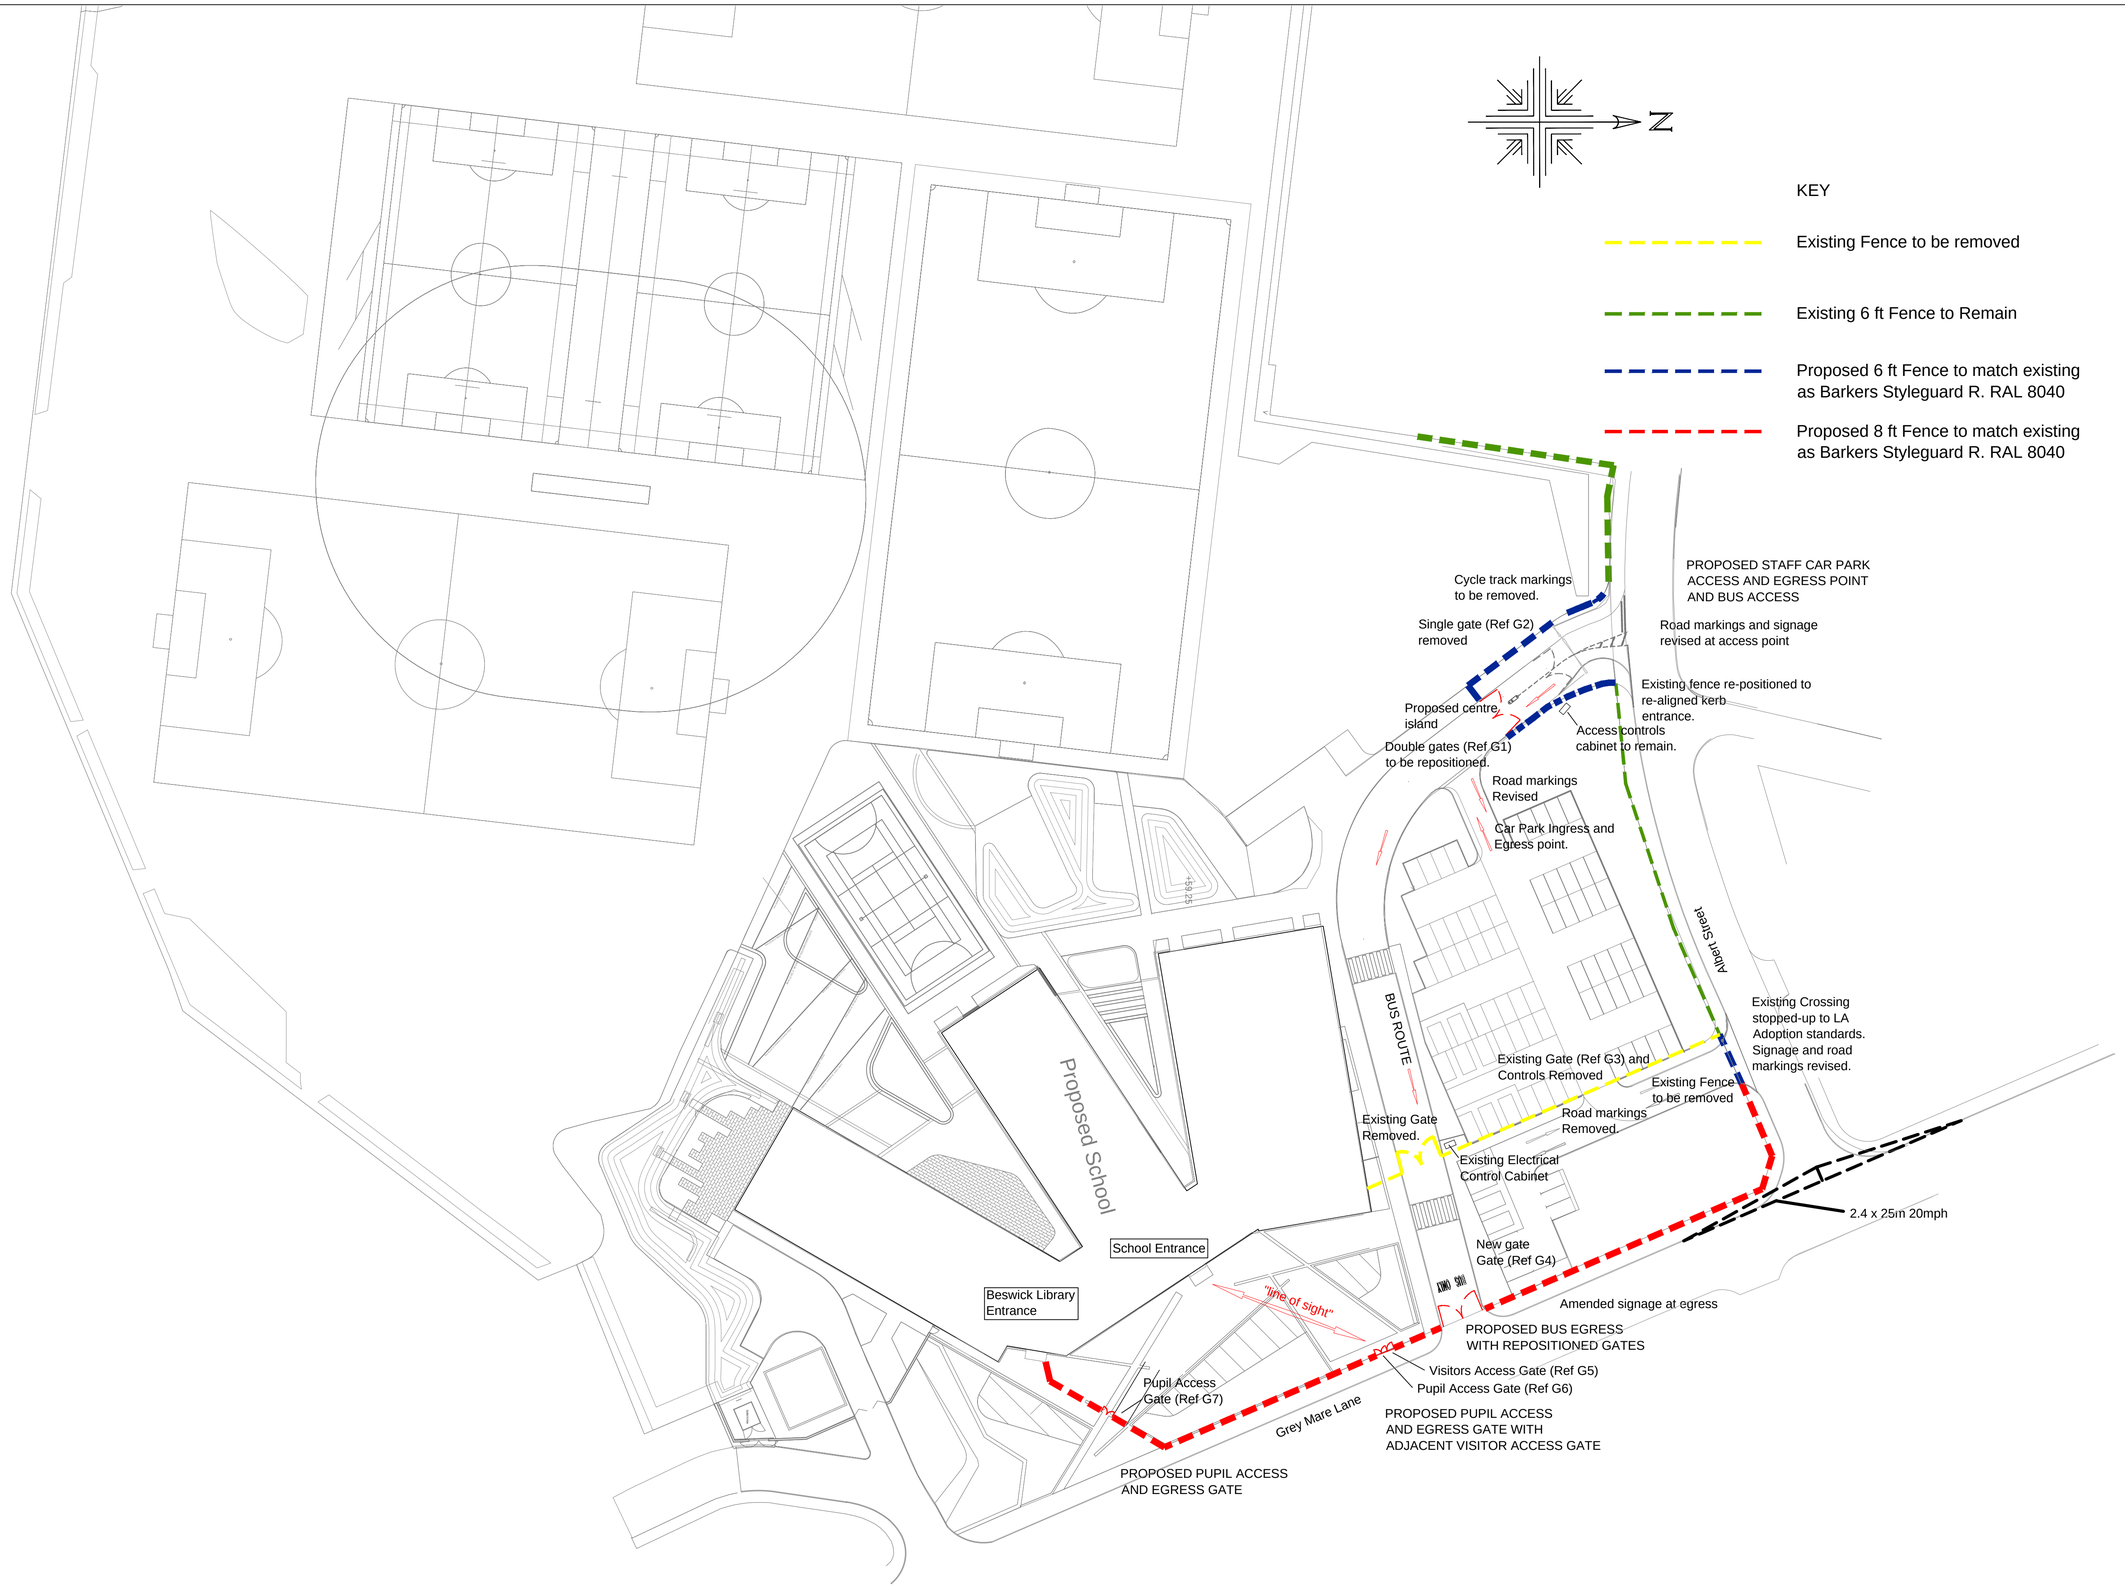

Proposed Fencing and Gates Layout

©
This drawing is Copyright and the property of Lancaster Maloney Limited and must not be reproduced in whole or in part without their written permission. Copyright is reserved. ©
This drawing must not be scaled. The Contractor is to report all dimensional discrepancies & errors to the Contract Administrator prior to commencing construction.
It is essential that this drawing is read in conjunction with the specification and all works identified included for.

NOTES

Rev	Date	Comments	By
B	28.08.18	Access amended as Highways drawings.	SRN
A	03.07.18	Amended to MCC Highways Comments.	SRN

STATUS
PLANNING

Client
The East Manchester Academy

Project Title
Safeguarding Fencing

Drawing Title
Site Plan-Proposed Scheme

Scale	Drawn by	Date
1:500@A1	SRN	April 2018
job no.	Drawing no.	Revision no.
1803-75	PL-02	B

lancastermaloney
Lancaster Maloney Limited Registered Office:
Equitas House Unit 6 Station View Rhino Court Stockport SK7 5ER
Registered in England No. 4846621
Tel: **0161 477 3500** Fax: **0161 477 3600**
E-mail: **enquiries@lancastermaloney.co.uk** www.**lancastermaloney**.co.uk