

KEY TO MATERIALS:


1. EXISTING BRICKWORK
2. EXISTING WHITE RENDER
3. EXISTING ROOF TILES
4. EXISTING WINDOW
5. EXISTING GLAZED DOORS
6. EXISTING ROOFLIGHT
7. NEW BRICKWORK (TO MATCH EXISTING)
8. NEW WINDOW (DARK GREY COLOUR)
   WINDOWS MARKED "OBS" TO RECIEVE OBSCURED GLAZING
9. NEW PROJECTING ORIEL WINDOW (DARK GREY COLOUR)
10. NEW GLAZED DOOR WITH SIDELIGHT (DARK GREY COLOUR)
11. NEW LOUVRED BIN STORE DOOR (DARK GREY COLOUR)
12. NEW ROOFLIGHT (DARK GREY COLOUR)
13. NEW ROOF TILES TO MATCH EXISTING
14. NEW RAINWATER GOODS (BLACK UPVC)

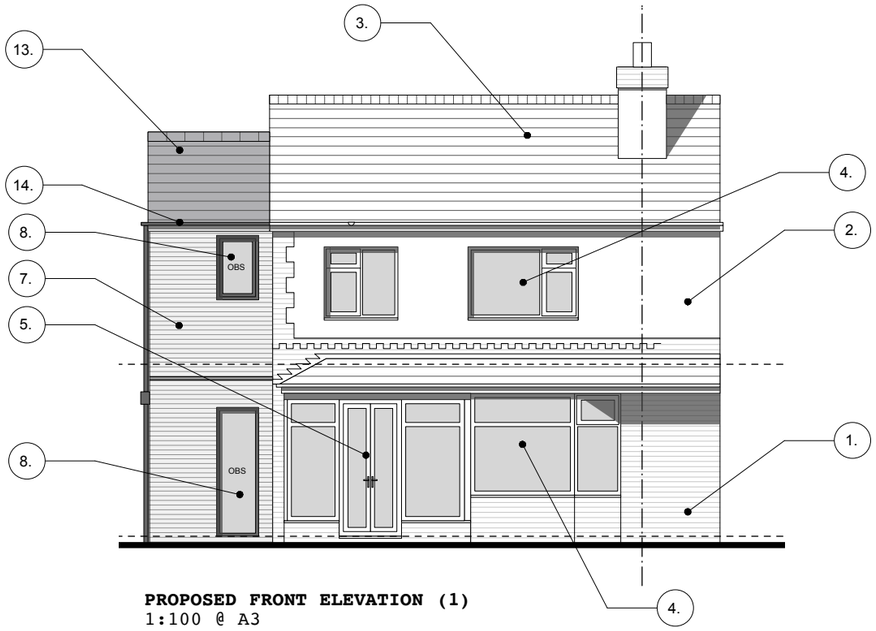


PROPOSED FRONT ELEVATION (1)
1:100 @ A3

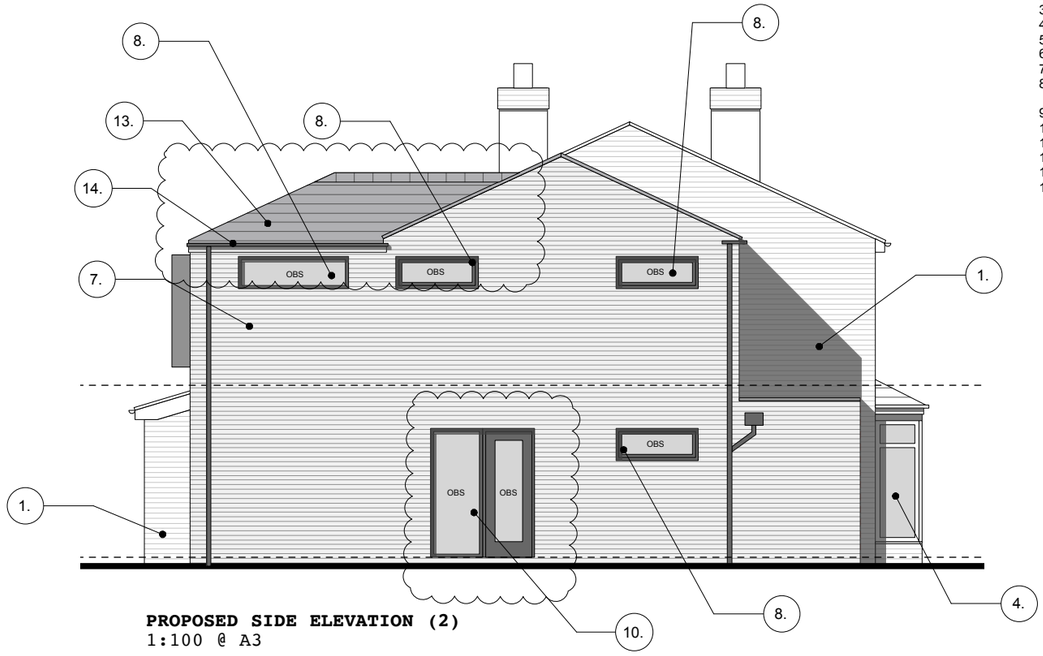

PROPOSED SIDE ELEVATION (2)
1:100 @ A3

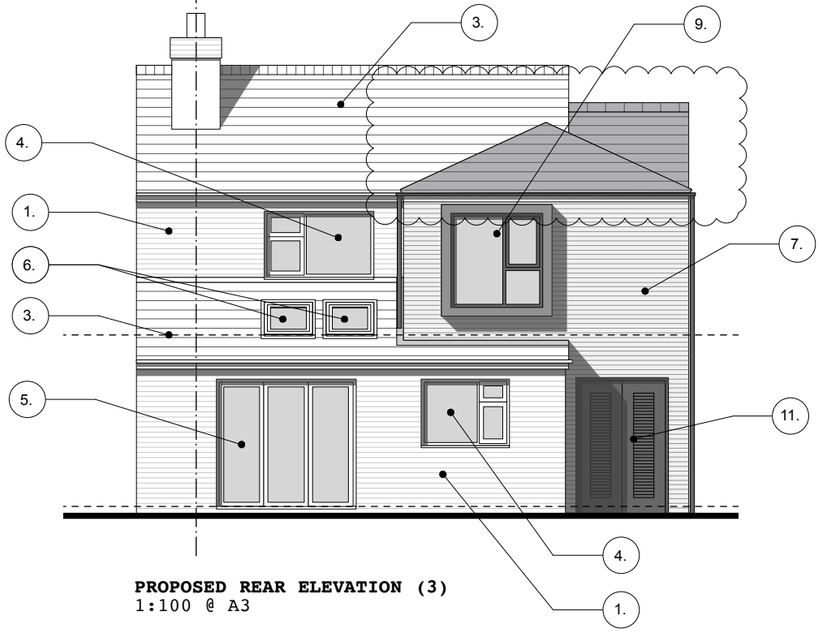

PROPOSED REAR ELEVATION (3)
1:100 @ A3

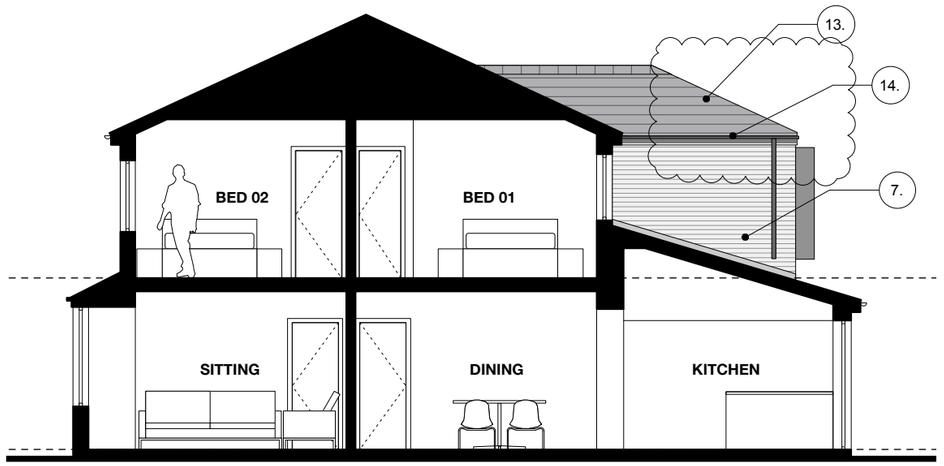

PROPOSED SIDE ELEVATION (4)
1:100 @ A3

FOR PLANNING

REV.	DATE	DESCRIPTION
A	09.11.18	UTILITY GLAZING MARKED AS OBSCURED , NEW EXTENSION ROOF CHANGED TO HIPPED
-	03.11.18	PLANNING SUBMISSION

CLIENT: MR & MRS HAIGH

PROJECT TITLE: HOUSE EXTENSION & REMODELLING

ADDRESS: 89 EGERTON ROAD SOUTH, CHORLTON, MANCHESTER M21 0YH

DRAWING TITLE: PROPOSED ELEVATIONS

DRAWING NO: 021_P_008A | SCALE: 1:100 @ A3 | DATE: SEPTEMBER 2018

ALEX MELHUISH
ARCHITECTURE

19 OLDFIELD ROAD,
SALE
MANCHESTER
M33 2AP
T 07743219570
E alex_melhuish@hotmail .com