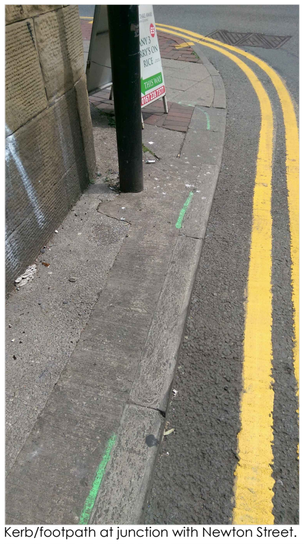
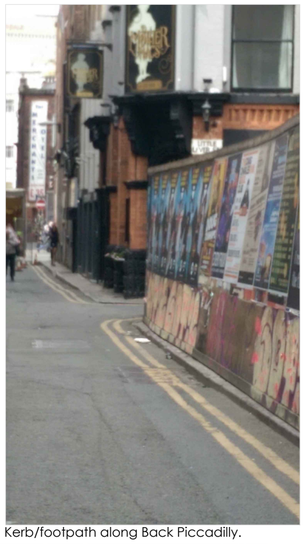
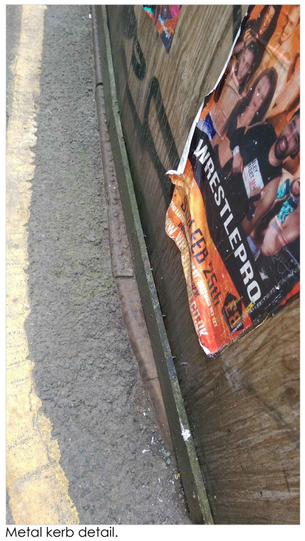
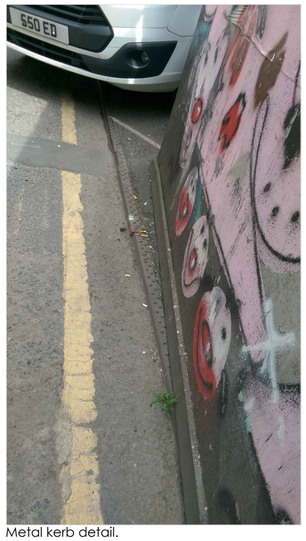

Kerb/footpath at side of Kingsley House.


Kerb/footpath at junction with Newton Street.

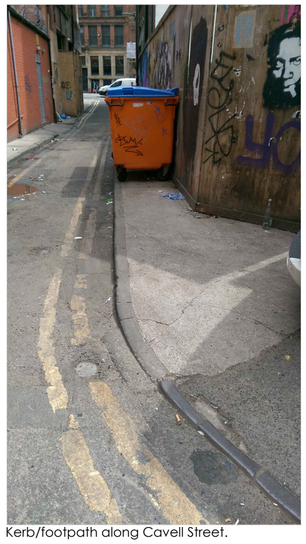

Kerb/footpath along Back Piccadilly.

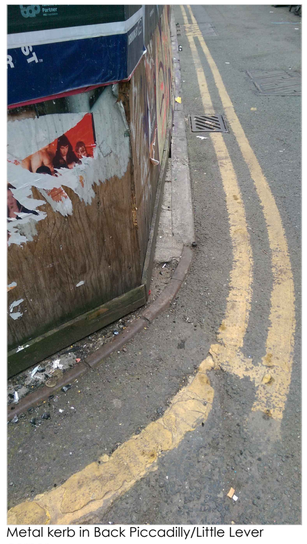


Metal kerb detail.



Metal kerb detail.


Kerb/footpath along Cavell Street.


Metal kerb in Back Piccadilly/Little Lever corner.

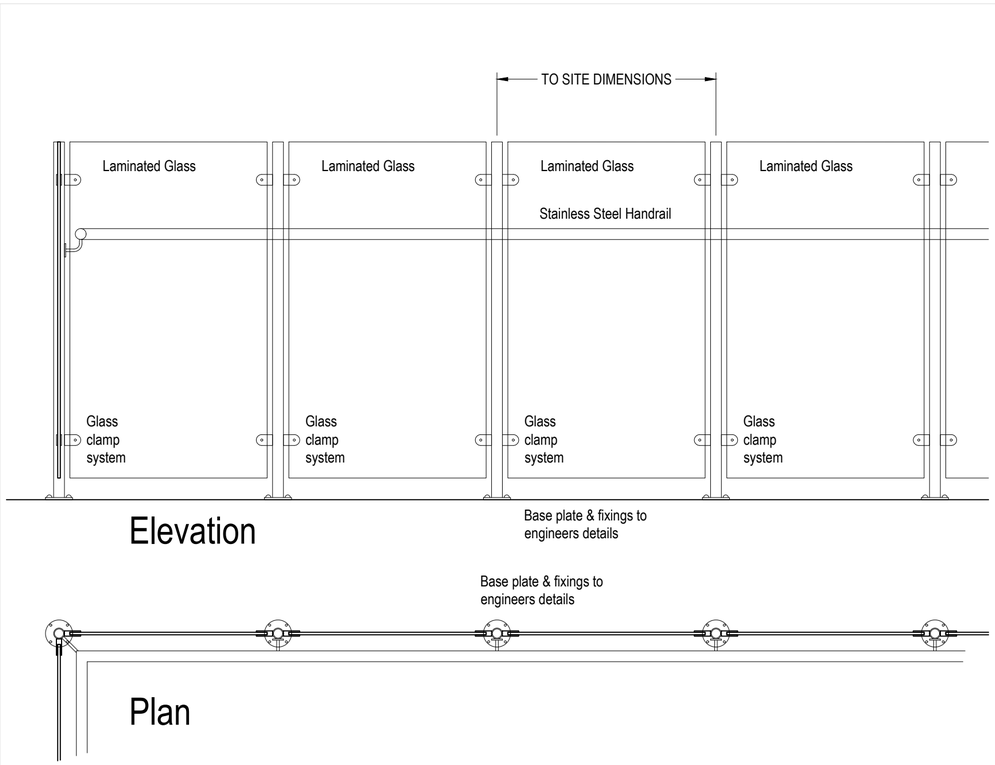

Kerb/footpath in front of Mother Macs.


Corner detail.


Metal kerb outside the pub.

Existing Sidewalk Photos (13.06.2018)

Existing sidewalk made of tarmac/paving slabs with metal kerb detail along Little Lever street as shown in the above site photos.
Proposed sidewalk within the ownership boundaries to match existing adjacent path - tarmac/paving slab.





Existing site photo (13.06.2018) showing the outside seating area of Mother Mac's Public House.
Proposal to create an outside seating area that, working in conjunction with the above mentioned Mother Macs al fresco, enhances and livens up the street scene. Proposed area to be enclosed by a tall glazed balustrade to remain visible and part of the street scene and, at the same time, to enclose the area to prevent antisocial behavior. Proposed area to have a clear fire escape route, seats&tables, lights and plants to provide a greener environment. TBC and to LA approval.

Proposed Balustrade Detail

0.2 0 0.2 0.4 0.6 0.8 1
SCALE 1:20 m

revision:		date:
client:	project:	drawing:
Cairn Hotel Group	Proposed Hotel Extension 2 Little Lever Street Manchester	Balustrade and Sidewalk Details

project no:	drawing no:	revision:	drawn:	checked:	date:	scale @ A2
6886	PS.F.22		FI		14.06.18	1:20

street design partnership
architecture urban design interiors
16 brewery yard deva centre trinity way salford m3 7bb t:0161 834 7262 f:0161 834 7112 e:info@street-design.net