DO NOT SCALE FROM THIS DRAWING
ALL DIMENSIONS MUST BE CHECKED ON SITE BY CONTRACTOR PRIOR TO CONSTRUCTION



East Copy 1
1 : 100



Indicative Street Elevation
1 : 100

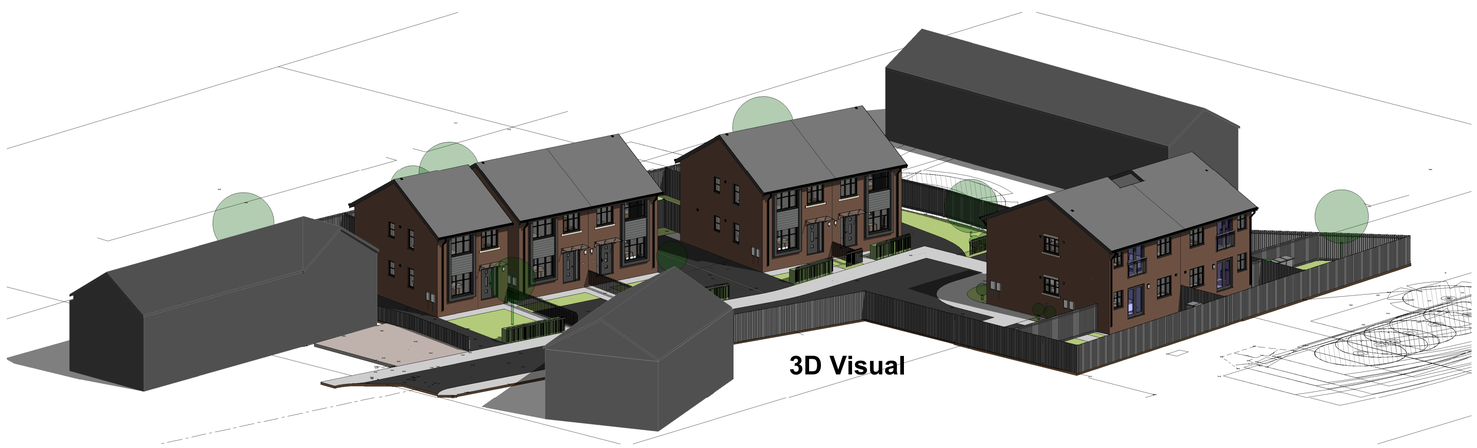

Rev	Date	Int	Description
D	31.10.18	MA	FFL's indicated at +32.25 in line with engineers feedback.
C	12.09.18	MA	Layout amended to indicate steps on site plan and lift buildings in line with Flood Risk requirements.
B	24.07.17	MA	Layout amended to reduce apartments to 60m² 2B3P dwelings.
A	12.07.17	MA	Communal bin store indicated. Red line boundary amended. Apartments reduced in size by 3m² per apartment.

btp ARCHITECTS — RIBA Chartered Practice

Client:
SWHT

Project:
Deepdale Avenue, Fallowfield

Description:
Visuals and Elevations

Purpose of Issue:
Building Regulations

Drawn By:	Checked By:	Date:	Scale @ A1:
MA	MA	05/30/17	1 : 100

Job No:	Status Code:	Drawing No:	Rev:
3009	S2	115	D

File Identifier:
DA-BTP-00-E-DR-A-3009_115

Elizabeth House, 486 Didsbury Road, Heaton Mersey, Stockport, SK4 3BS
t 0161 443 1221 e info@bernardtaylor.co.uk w www.btparchitects.co.uk