
PLANNING AND
BUILDING CONTROL
28 NOV 2018

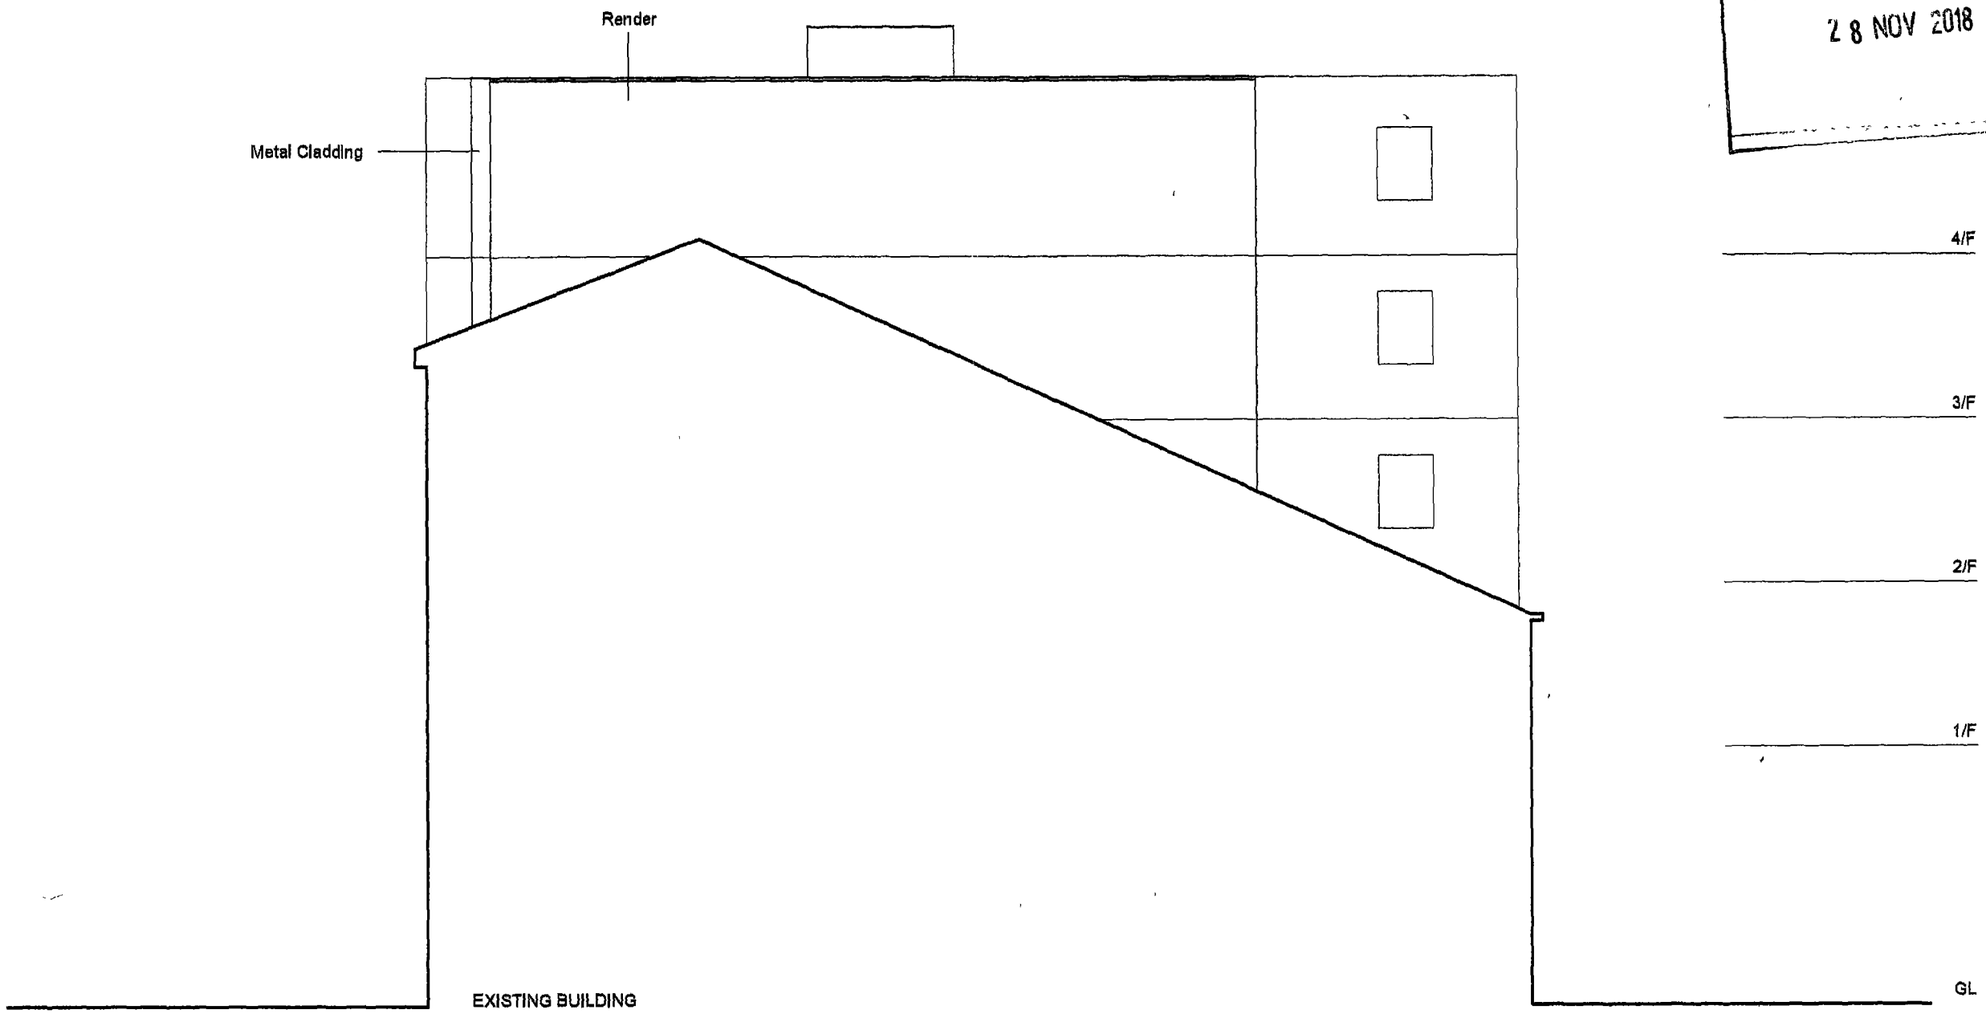

PROJECT	Grosvenor St/ York St, Manchester
DRAWING	PROPOSED SECTIONAL ELEVATION WEST
DRAWING NO.	PL-11
SCALE	1 :100 at A3
REVISION	-

ARCHITECT
R.T. Lucas

Raven House
113 Fairfield Street
Manchester
M12 6EL

Tel: 0161-2737771