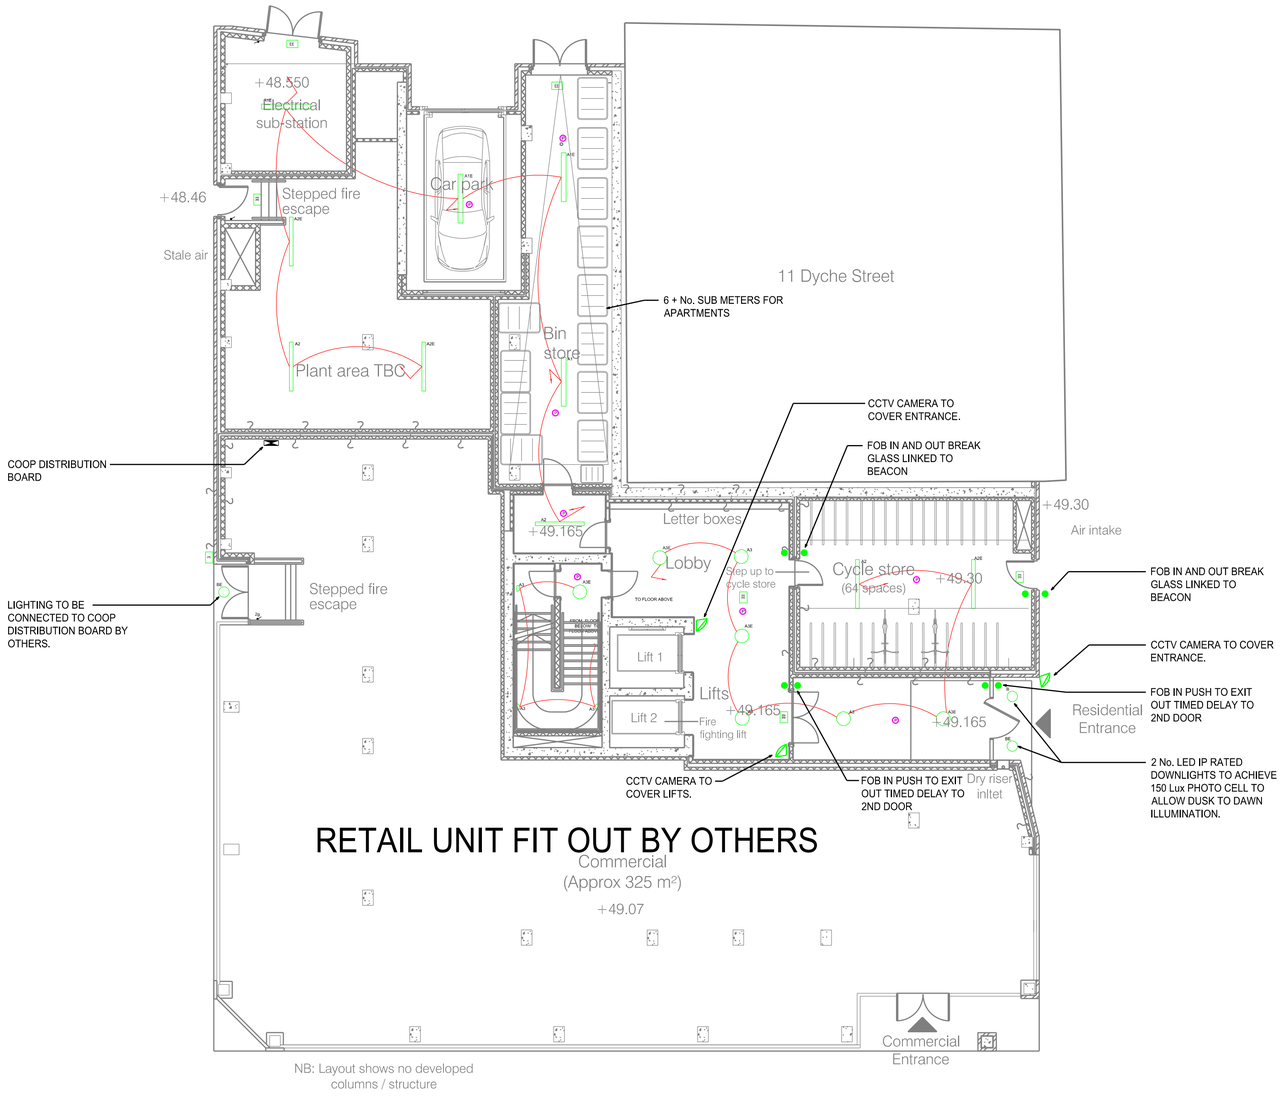


LIGHTING

A1	58W SURFACE MOUNTED LED LINEAR LUMINARIES
A1E	AS ABOVE - EMERGENCY VERSION
A2	26W SURFACE MOUNTED LED CIRCULAR LUMINARIES
A2E	AS ABOVE - EMERGENCY VERSION
A3	41W SURFACE MOUNTED LED LINEAR LUMINARIES
A3E	AS ABOVE - EMERGENCY VERSION
A4	LED CEILING PENDANT FITTING
B	15W RECESSED LED FIRE RATED DOWNLIGHTER C/W FIXED DRIVER
C	15W RECESSED LED FIRE RATED DOWNLIGHTER C/W FIXED DRIVER & IP65 COVER.
D	15W RECESSED LED FIRE RATED DOWNLIGHTER C/W DIMMABLE CONTROLLER. DOWNLIGHTERS TO BE CHROME.
EE	EMERGENCY EXIT LED LUMINAIRE C/W RUNNING MAN LEGEND.
	EX = EXTERNAL.
P	PIR CEILING MOUNTED.
	WALL MOUNTED LIGHTSWITCH 'D' DENOTES DIMMABLE 'g' DENOTES GANG
	WALL MOUNTED 2 WAY LIGHTSWITCH
	INTERMEDIATE WALL LIGHTSWITCH

C3	LIGHTING NOTE ADDED	26-11-2018
C2	BUILDING CONTROL COMMENTS ADDED	06-11-2018
C1	CONSTRUCTION ISSUE	30-05-2018

Bladen Electrical Ltd
Tamewater House
Wallhill Road
Dobcross
Oldham
OL3 5BW
Tel/Fax: 01457 829789
E-mail: b.elec@btinternet.com

Project: NORTH CENTRAL

Subject: GROUND FLOOR LIGHTING & EMERGENCY LIGHTING LAYOUT

Scale: 1:100 @ A1 Date: FEB 2018

Status: CONSTRUCTION

Dwg No: 18009(63)101 Rev: C3