REVISION	DATE	DESCRIPTION
-	20.07.18	PRELIMINARY ISSUE

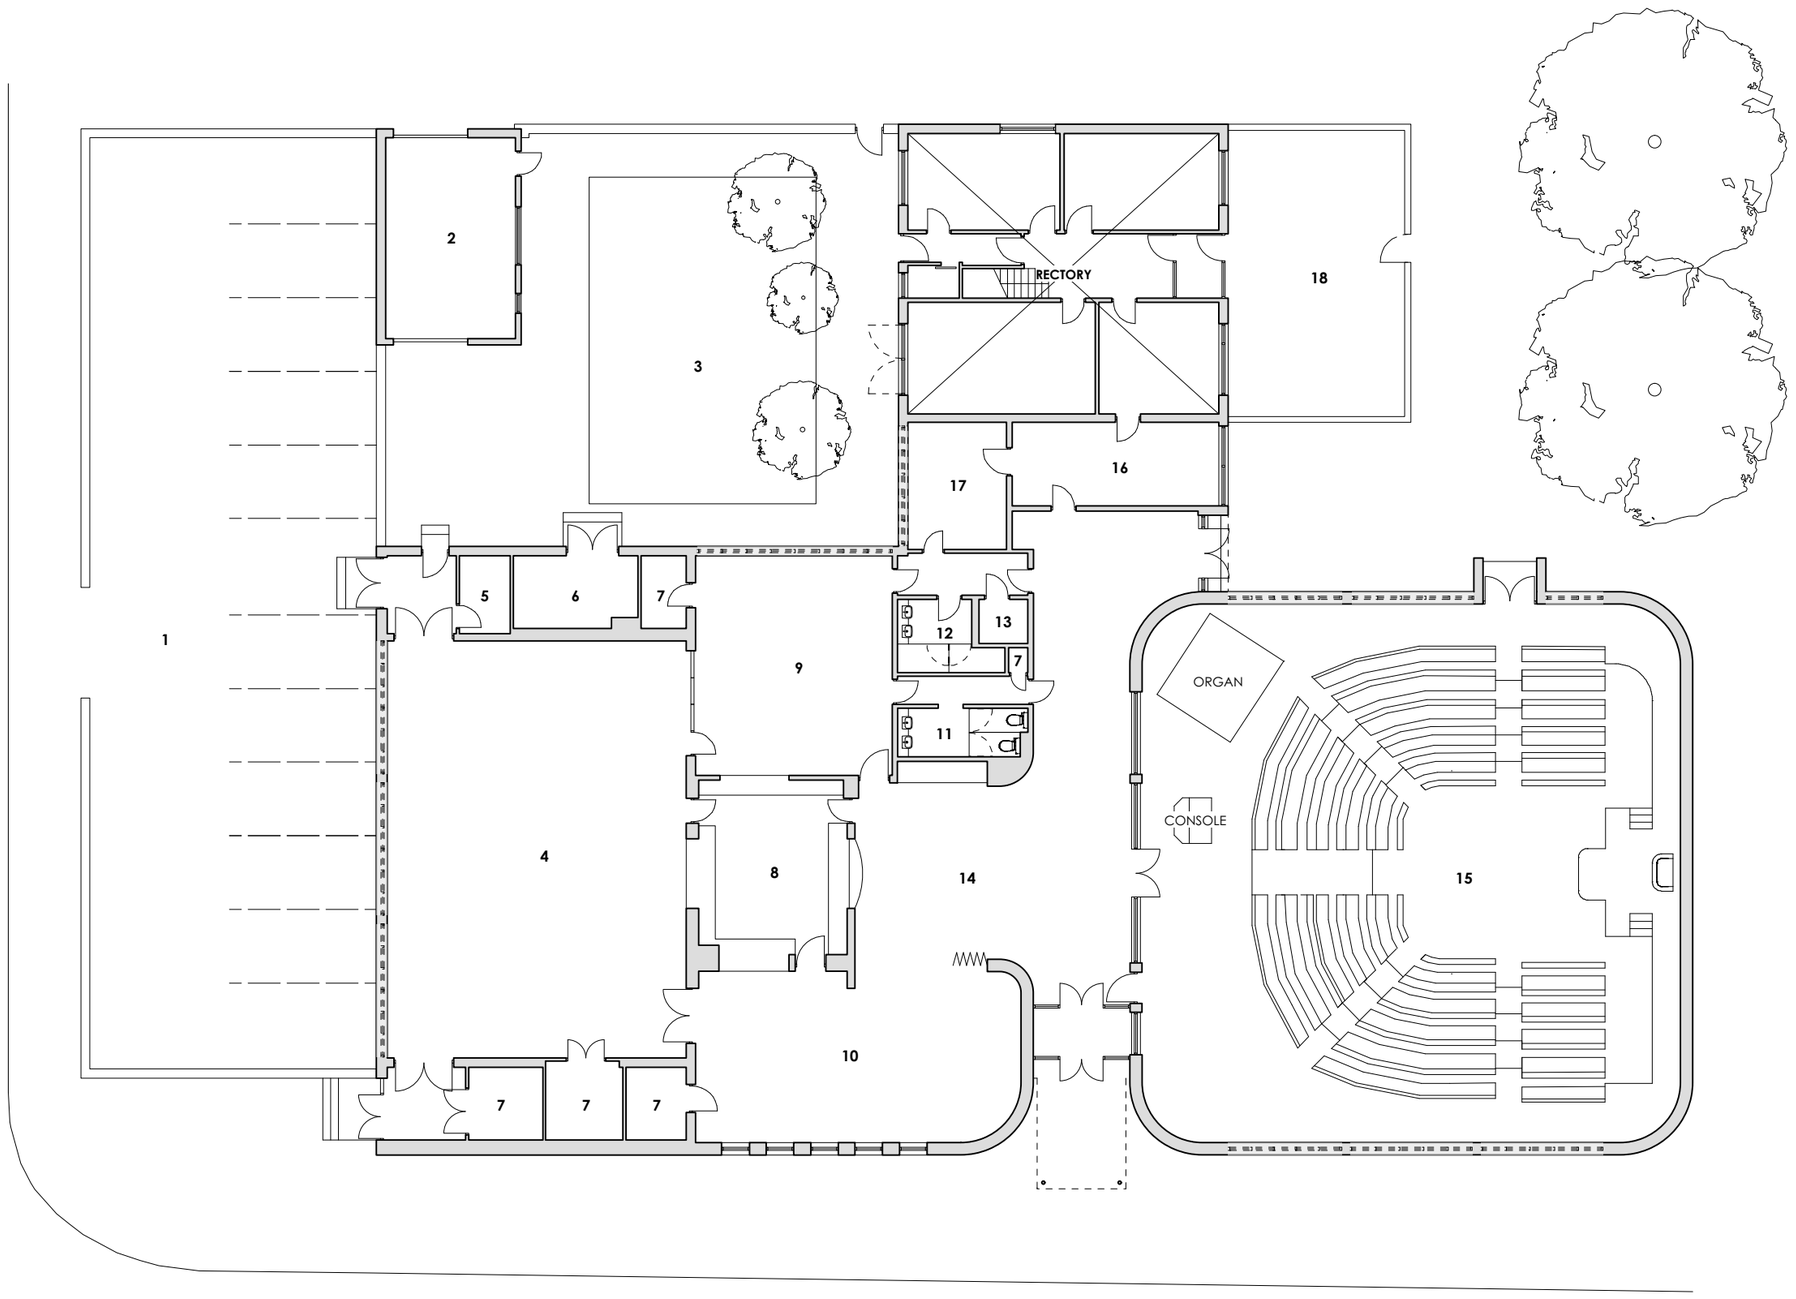

KEY

1. Parking
2. Rectory Garage
3. Rectory Garden
4. Multi-purpose Hall
5. Plant Room (electrical)
6. Plant Room (boiler)
7. Store
8. Kitchen
9. Youth Room
10. Lounge
11. Male WCs
12. Female WCs
13. Accessible WCs
14. Entrance Lobby Space
15. Worship Space
16. Office
17. Small Meeting Room
18. Rectory Front Garden

EXISTING PLAN
LEVEL 00
1:200 @ A3

OMI ARCHITECTS
31, Blackfriars Road, Salford, Manchester M3 7AQ
t 44(0)161 832 3242
f 44(0)161 832 3623
e info@omiarchitects.com
w www.omiarchitects.com

PROJECT	BRUNSWICK CHURCH				
DRAWING	EXISTING PLAN - LEVEL 00				
DATE	JUL' 18	DRAWN BY	PE	SCALE	1:200@A3
JOB NO.	1406	DWG.NO.	L0100		