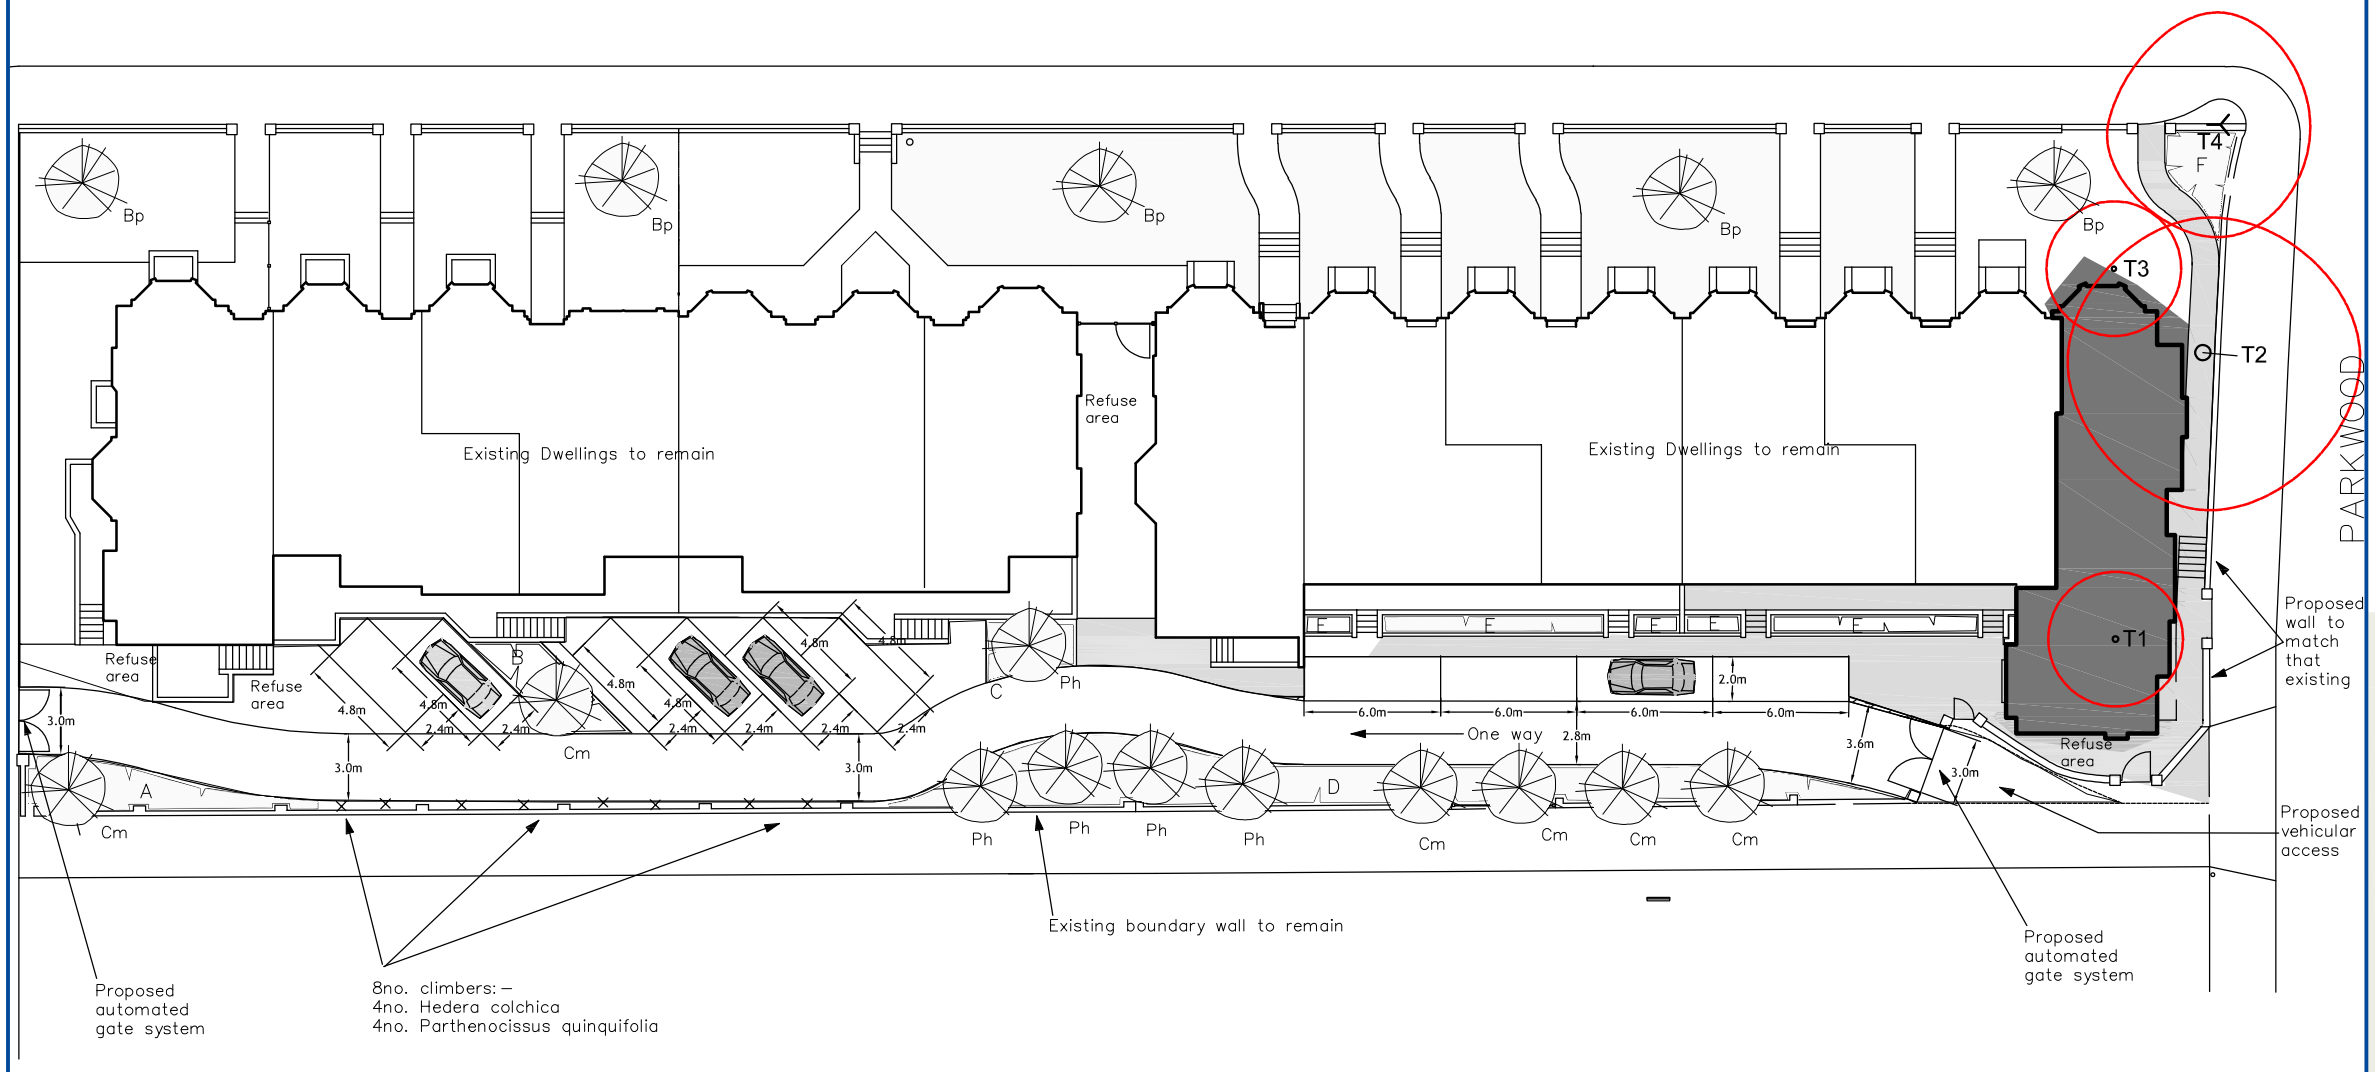


Revision:
A -

-

Client:
Mr J Craddock

Project:
39A Daisy Bank Road, Manchester

Drawing Title:
Parking Bay Dimensions

Drawing Number:
J000046/SK101

Revision:
-

Date:
25/10/18

Scale:
NTS

Drawn By:
APB

Checked By:

Status:
Information

This drawing is the copyright of Focus Transport Planning Ltd. and may not be loaned, copied or reproduced in any way, or used for any offer, quote, tender or construction purposes without prior written consent of the company.

DO NOT SCALE - Follow any figured dimensions.

This drawing has been prepared for feasibility purposes and does not represent a construction plan. All design aspects to be confirmed at the appropriate detailed design stage.

Suite 3, Pentland House
Village Way, Wilmslow
SK9 2GH
0161 826 4631
www.focustp.co.uk
FOCUS
TRANSPORT PLANNING