

REAR ELEVATION

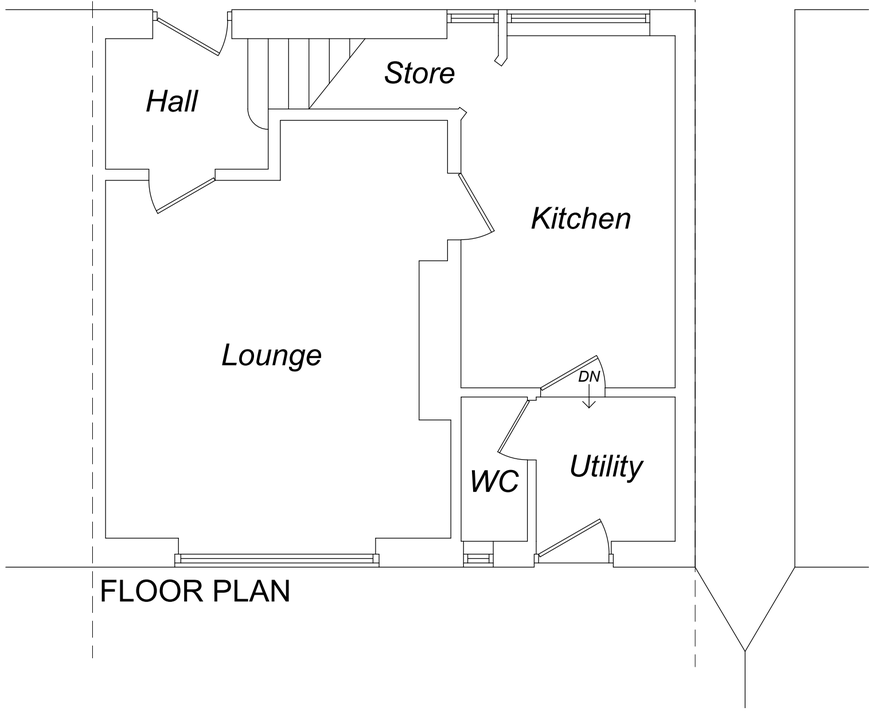

FLOOR PLAN



LOCATION PLAN 1:1250

0 50m

SCALE 1:1250

BLOCK PLAN 1:200

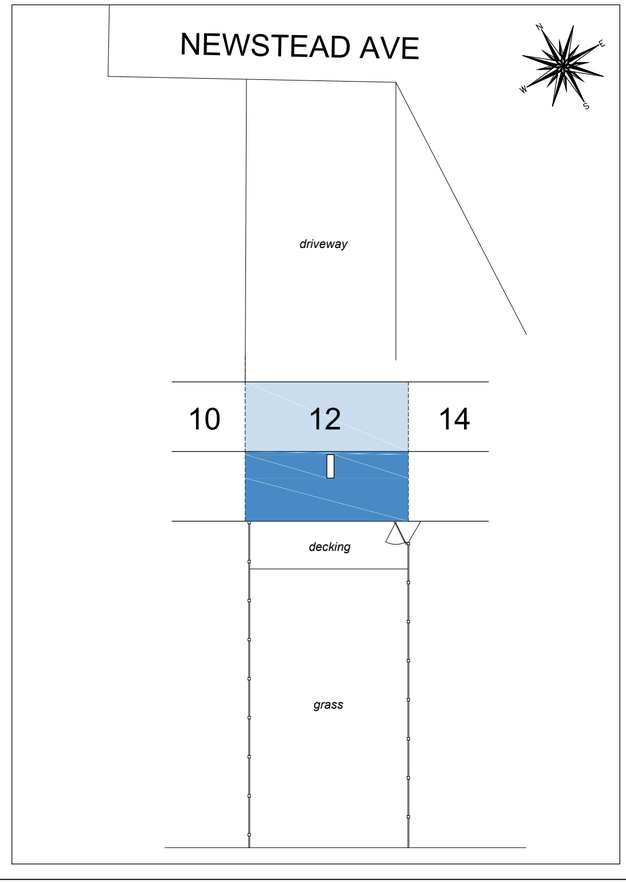

REV	AMENDMENTS	DATE
A	FIRST ISSUE	18.10.18

JOB

PROPOSED REAR EXTENSION
12 NEWSTEAD AVENUE
MANCHESTER
M20 4UQ

TITLE

EXISTING FLOOR PLAN, REAR ELEVATIONS & BLOCK PLAN WITH LOCATION PLAN

SCALE	DATE
1:100 @ (A2)	01.10.2018

DWG No.	REVISION
01	A