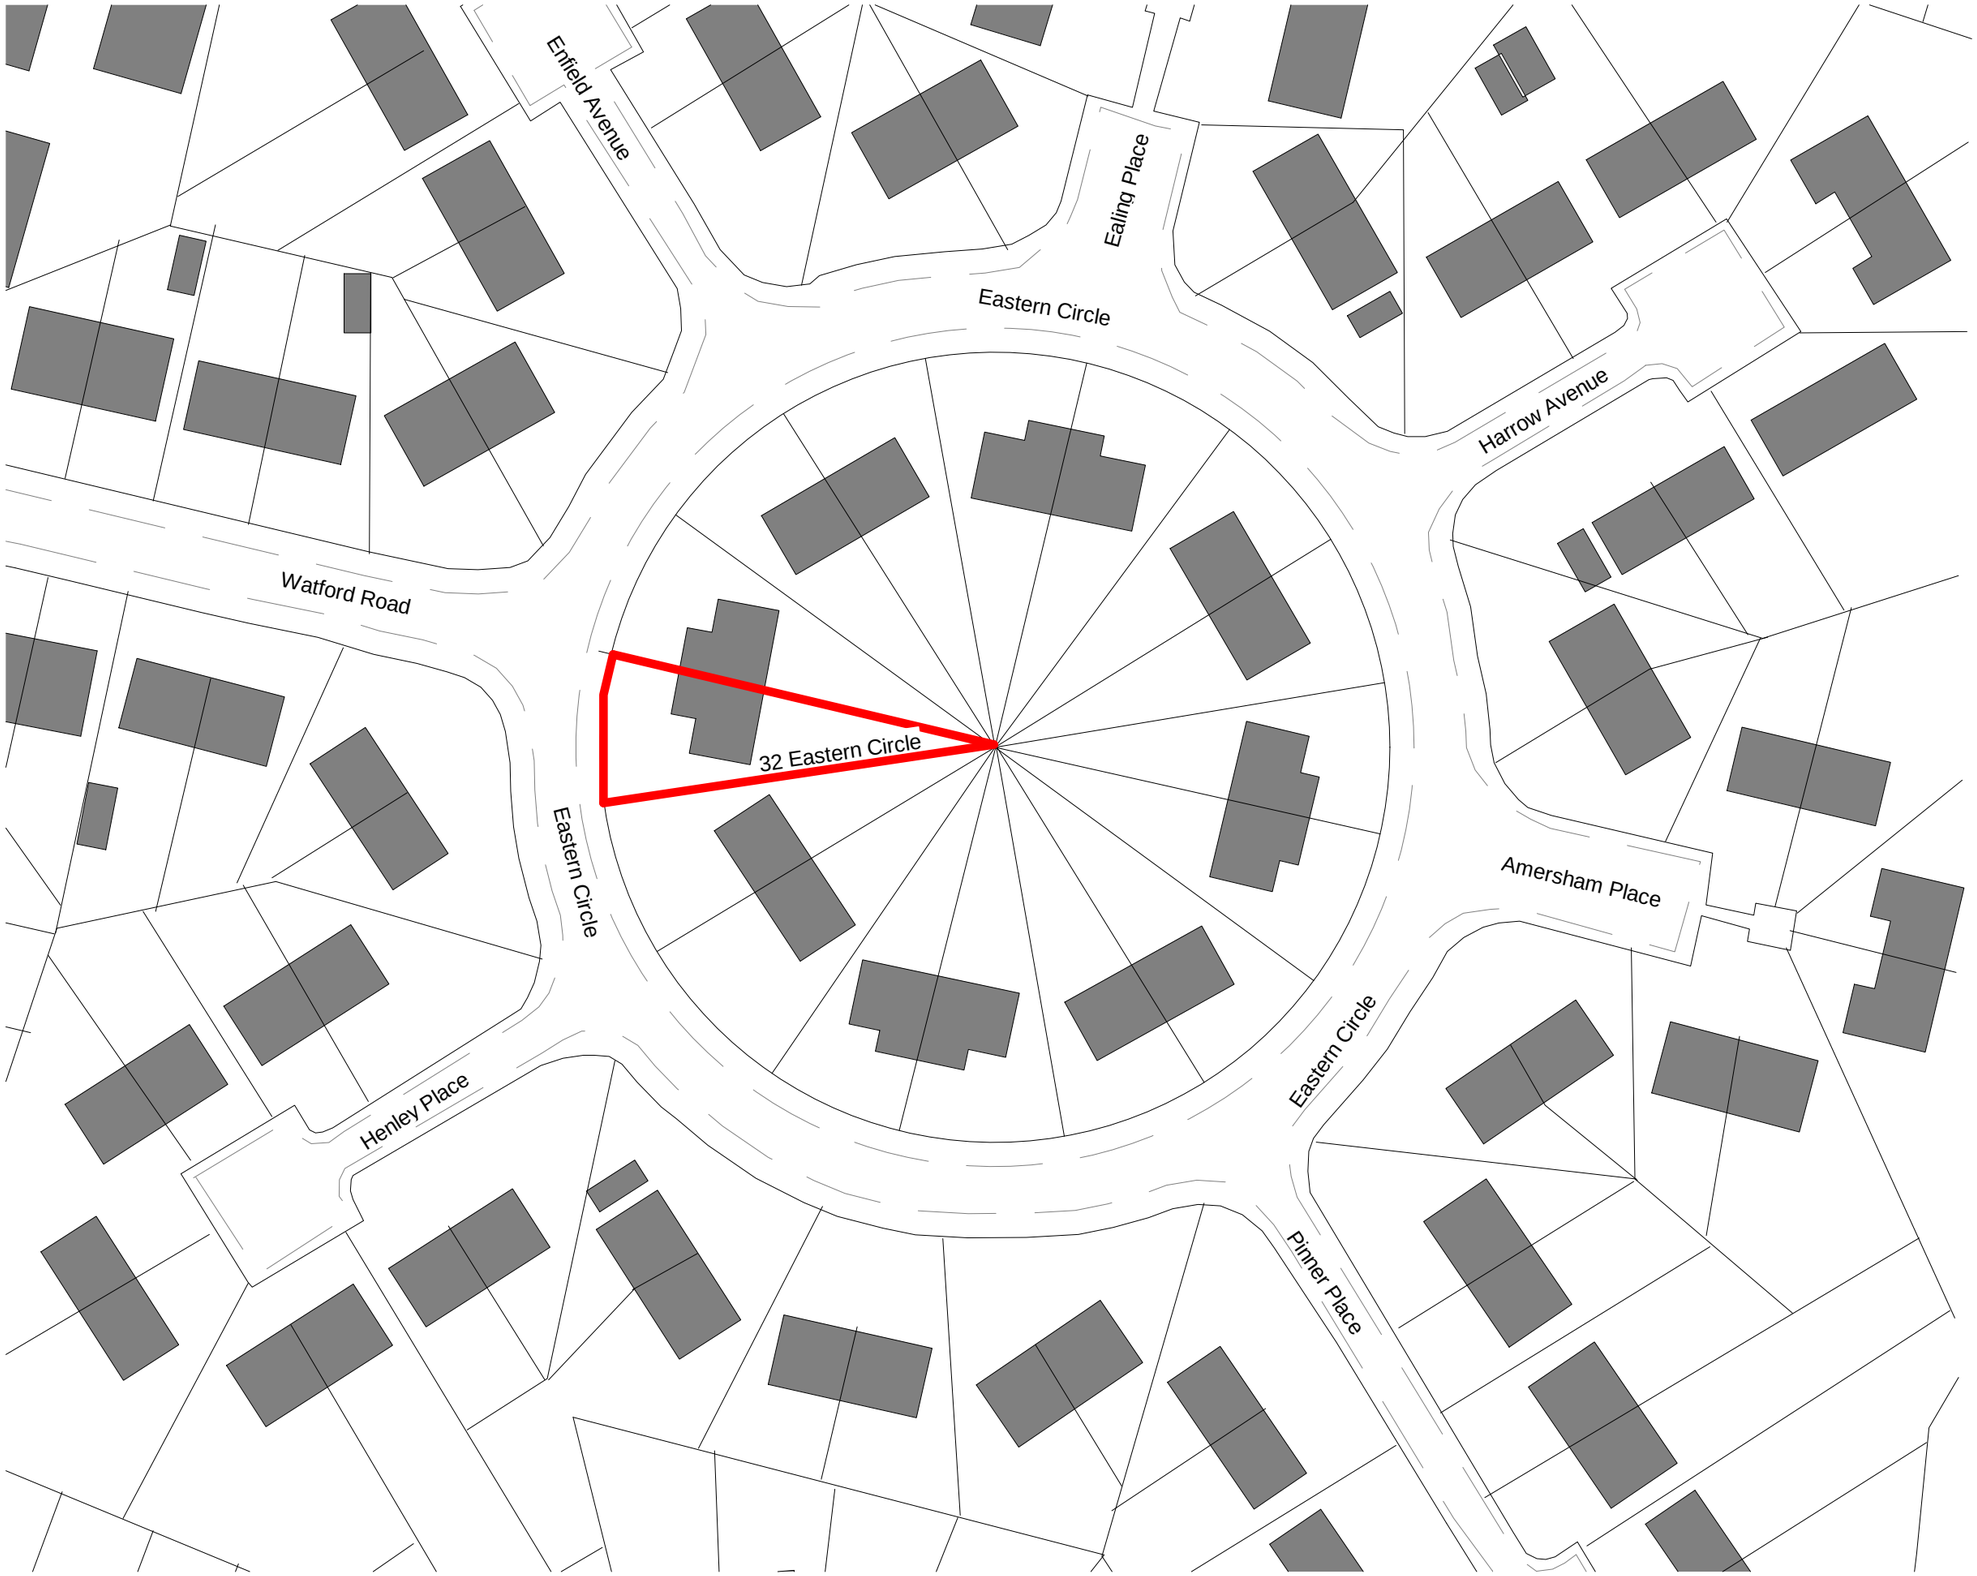

Notes: -

Do not scale from drawings unless by agreement with Architect.
Use figured dimensions only. Check all dimensions on site prior to commencing the works.
Drawing to be read in conjunction with other relevant consultant information.
This drawing is the copyright of the creator and must not be copied or reproduced in part, or in whole, without the express permission of the author.

rev	date	drawn	description
A	04.09.18		First Issue

Legend: -

N

Location Plan
drawing title
client / job name
A.Ibish
32 Eastern Circle

DR_1000
drawing number
job reference
A.Ibish-

A
revision
scale
1:500 @ A3
drawn
JJ

PLANNING

0m 4m 8m 12m 16m 20m