

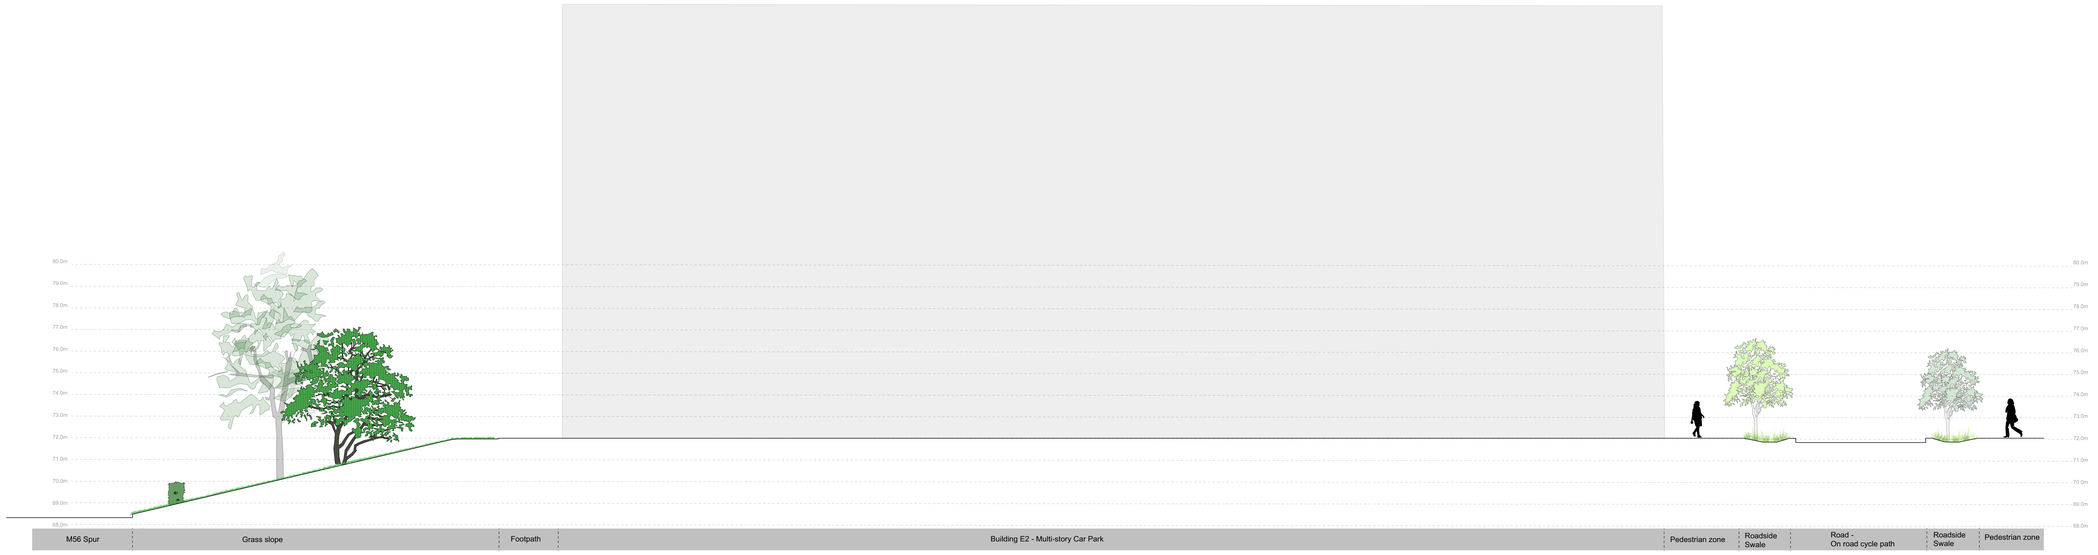



SECTION A

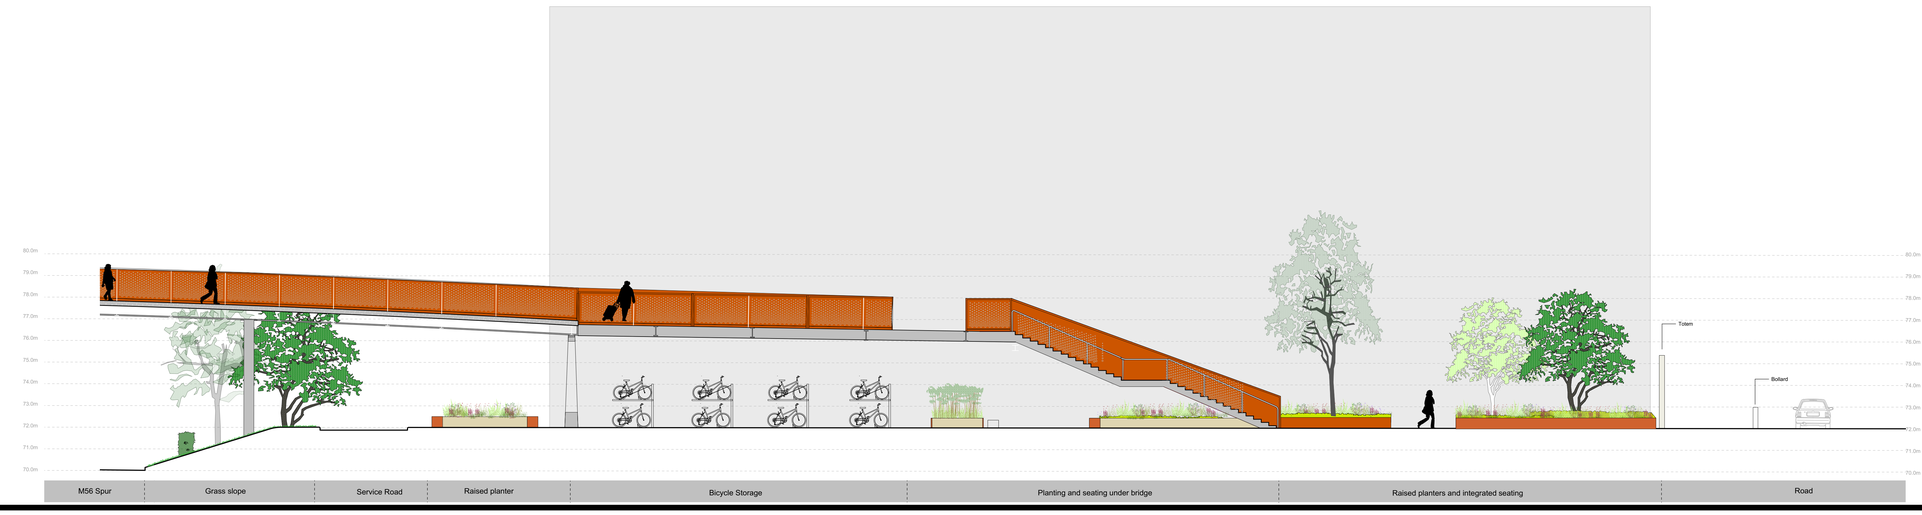

SECTION B

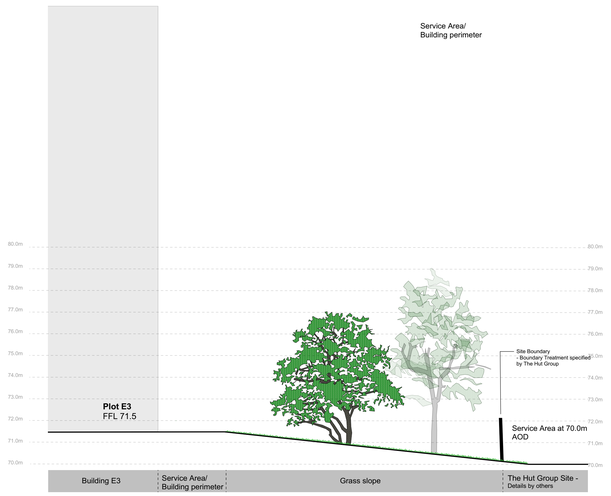

SECTION C

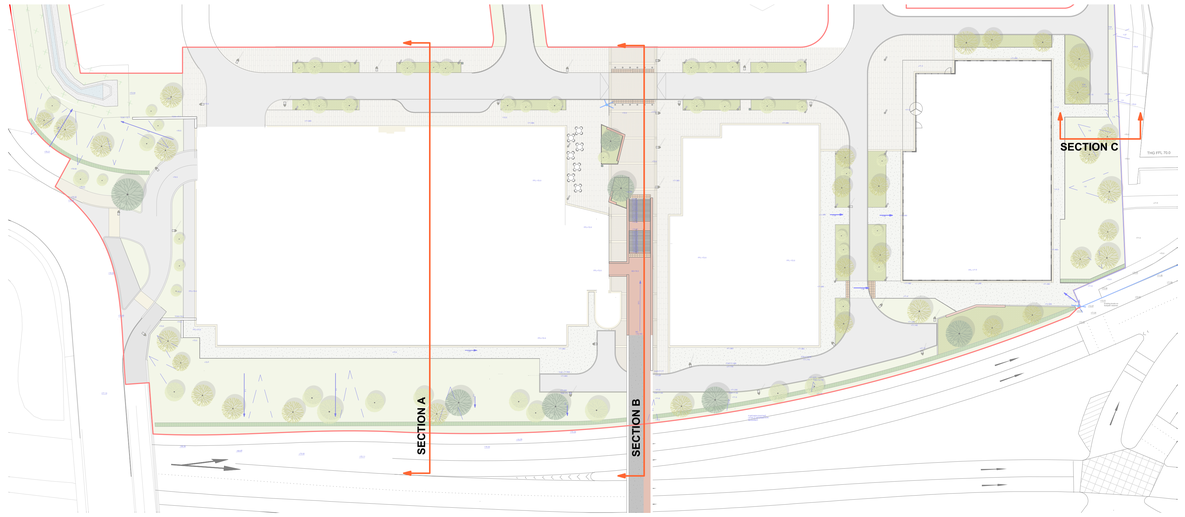

© THIS DRAWING IS COPYRIGHT PROTECTED AND MAY NOT BE REPRODUCED IN WHOLE OR PART WITHOUT WRITTEN AUTHORITY FROM THE OWNER.

NOTE:

1. Do not scale from this drawing. Always work to noted dimensions.
2. All dimensions are in millimetres unless otherwise stated.
3. All setting out, levels and dimensions to be agreed on site.
4. The dimensions of all materials must be checked on site before being laid out.
5. This drawing must be read with the relevant specification clauses and detail drawings.
6. Order of construction and setting out to be agreed on site.

Issue	Date	Status	Drawn	Apprvd.

Planit I.E. Limited
E: info@planit-ie.com W: planit-ie.com
MANCHESTER
2 Stack Grafton St
Altrincham
WA14 1DY
T: 0161 928 9281
LONDON
Unit 6 Waterside
44-48 Wharf Road
London
N1 7UX
T: 0207 253 5678

Client	Airport City Limited Partnership
Project	Airport City North Plots E1/E2
Drg Title	Plots E1, E2, E3 Indicative Site Sections

Created on	Created by	Approved by
07.06.2018	MI	GB

Scale	Size	Status
1:100	A0	STAGE 2

Drg No.	Issue No.
PL1583.1-402	00

© Planit I.E. Limited