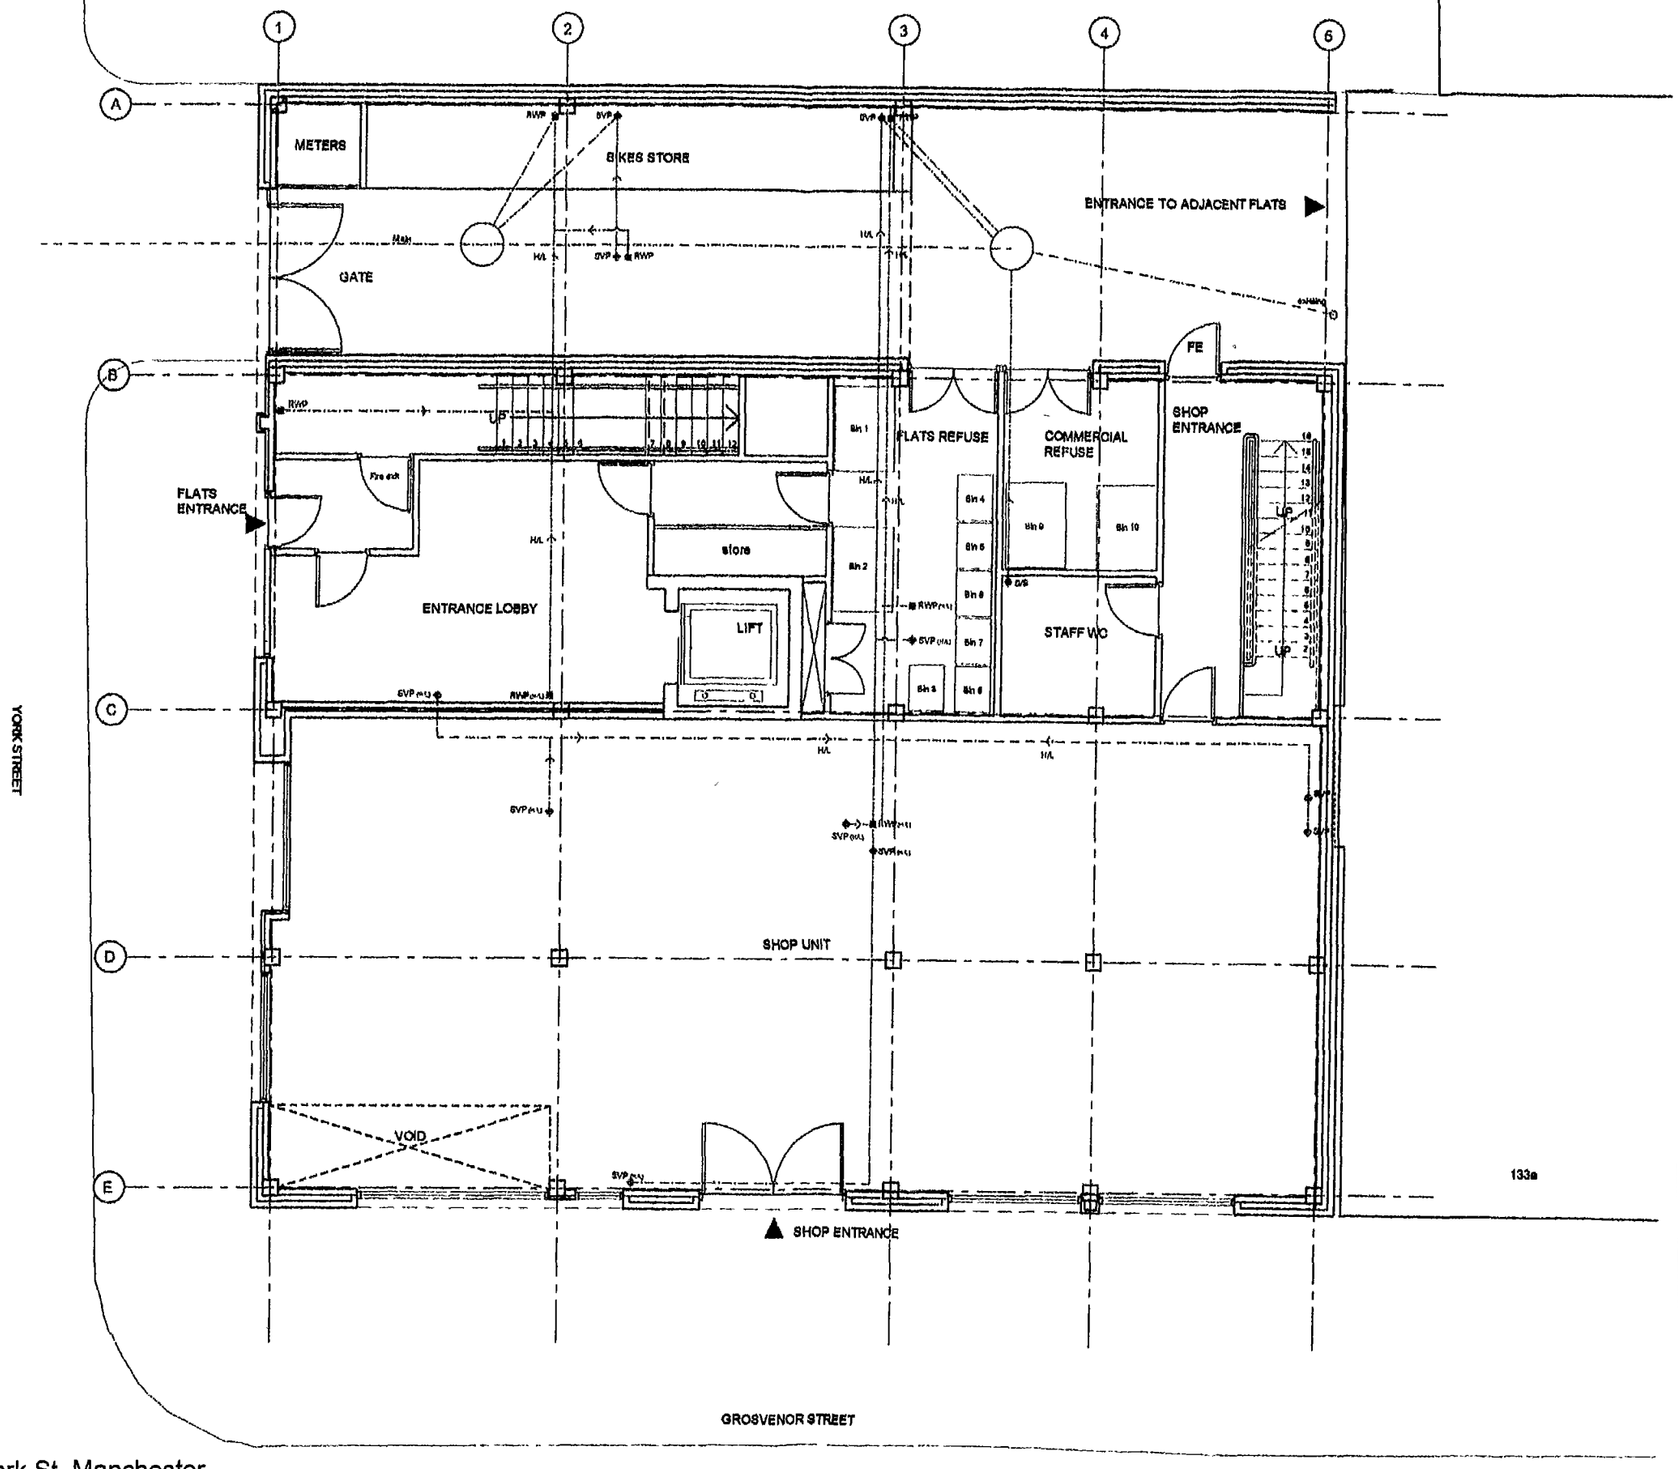


PLANNING AND BUILDING CONTROL

16 OCT 2018

PROJECT	Grosvenor St/ York St, Manchester
DRAWING	EXISTING GROUND FLOOR PLAN
DRAWING NO	PL-02
SCALE	1 100 at A3
REVISION	-

ARCHITECT

R.T. Lucas

Raven House
113 Fairfield Street
Manchester
M12 6EL

Tel· 0161-2737771