
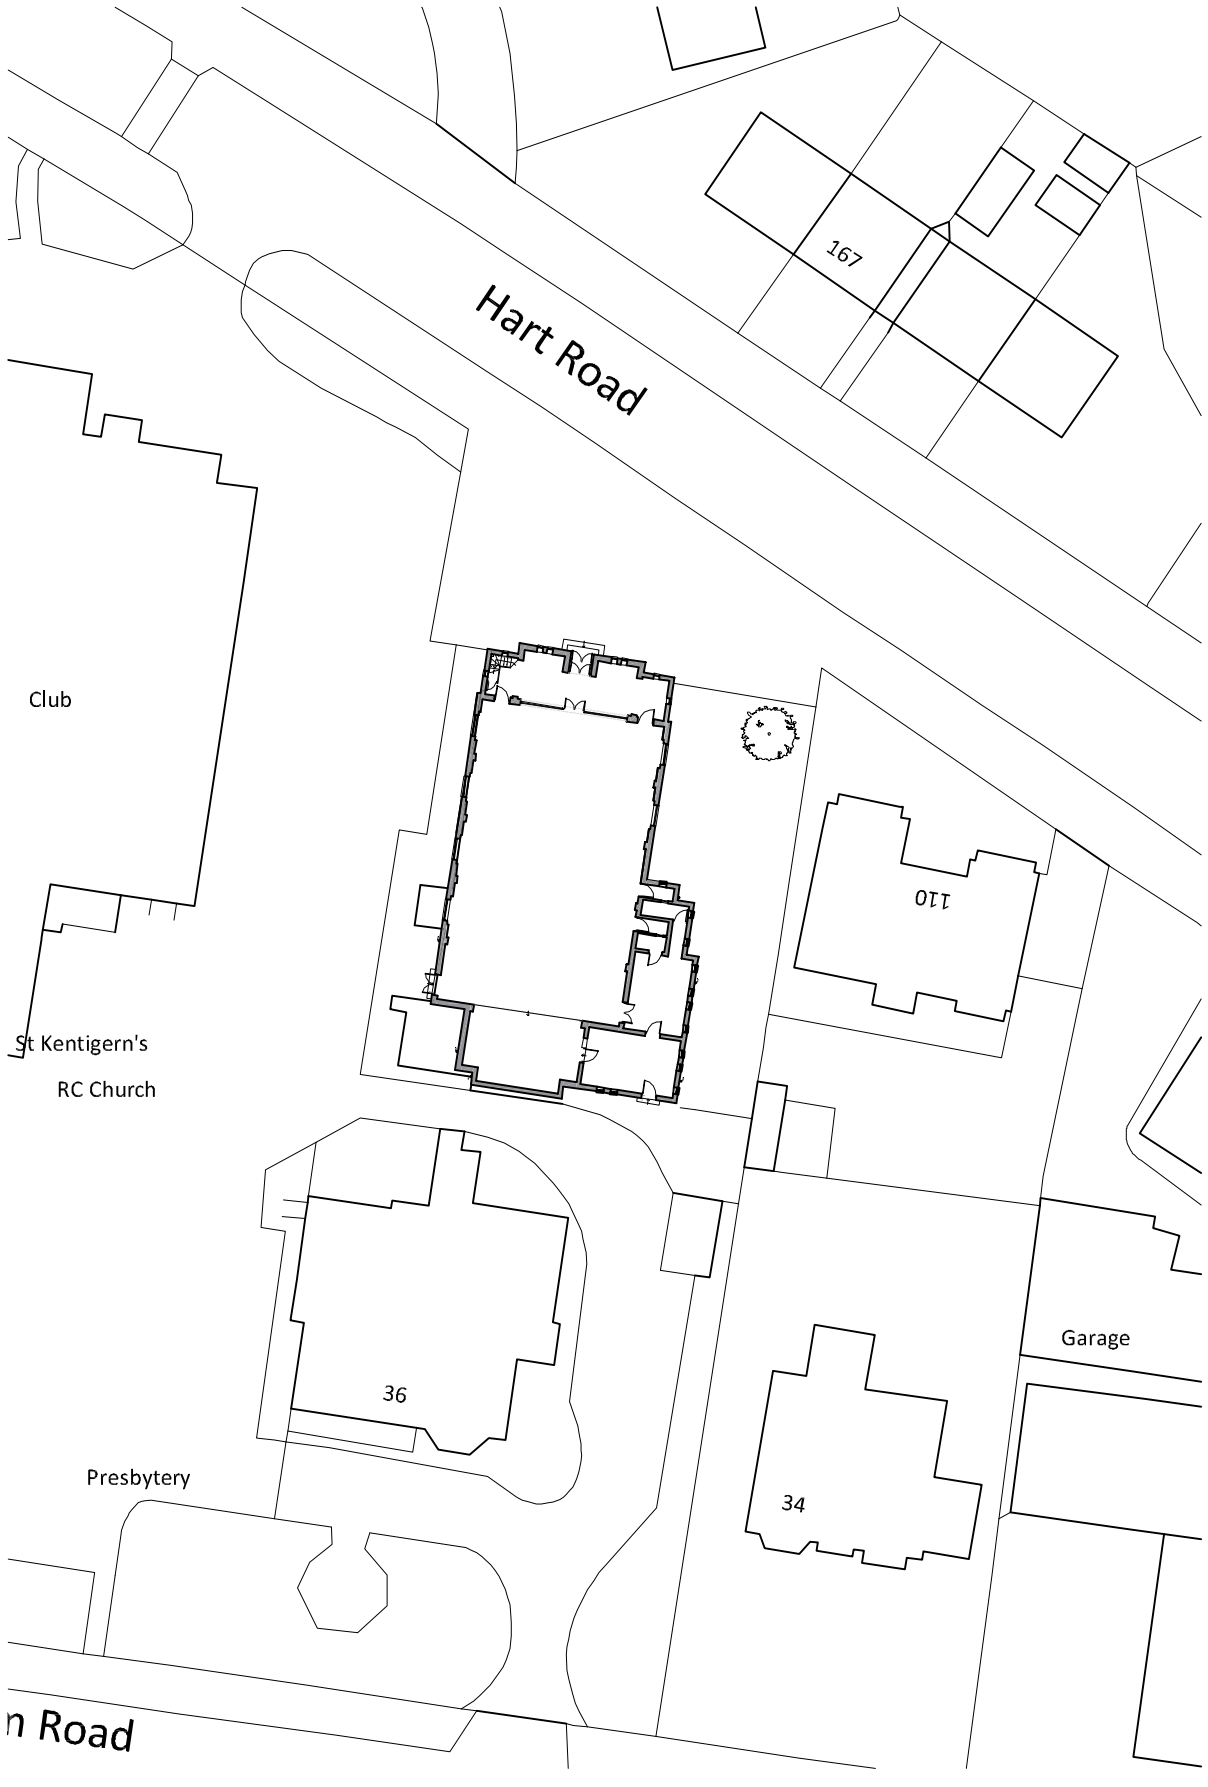


Existing Site Plan (1:500)

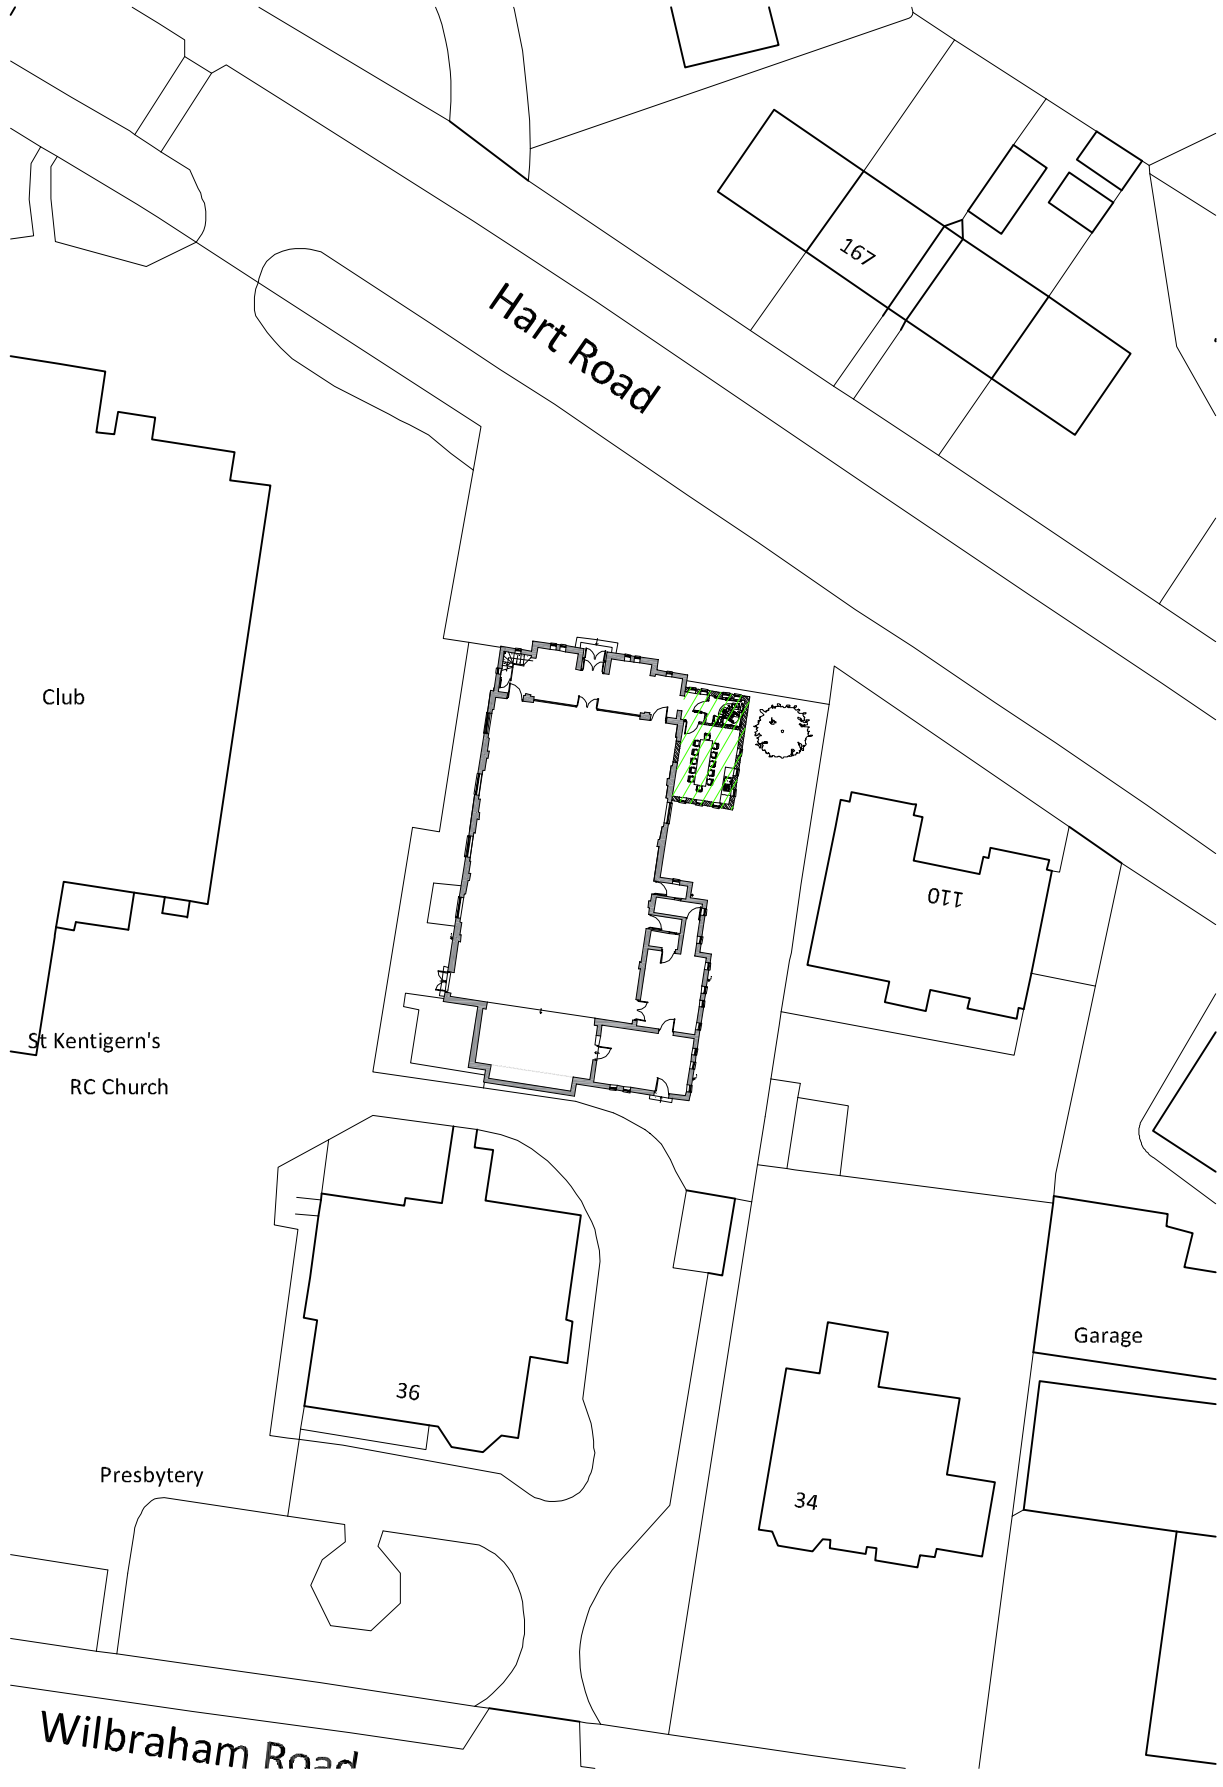

Proposed Site Plan (1:500)

©
This drawing is Copyright and the property of Lancaster Maloney Limited and must not be reproduced in whole or in part without their written permission. Copyright is reserved ©
This drawing must not be scaled. The Contractor is to report all dimensional discrepancies & errors to the Contract Administrator prior to commencing construction.
It is essential that this drawing is read in conjunction with the specification and all works identified included for.

NOTES

Denotes positions of proposed extensions

Rev	Date	Comments	By

STATUS

PLANNING

Client

St. Kentigern's RC Church

Project Title

Extension to provide accessible WC & Parish/Community Room

Drawing Title

Existing & Proposed Site Plans

Scale	Drawn by	Date
1:500@A3	JS	OCT 2018
job no.	Drawing no.	Revision no.
1810-01	P04	

lancastermaloney
Lancaster Maloney Limited Registered Office:
Equitas House Unit 6 Station View Rhino Court Stockport SK7 5ER
Registered in England No. 4846821
Tel: **0161 477 3500** Fax: **0161 477 3600**
E-mail: **enquiries@lancastermaloney.co.uk** www.**lancastermaloney**.co.uk