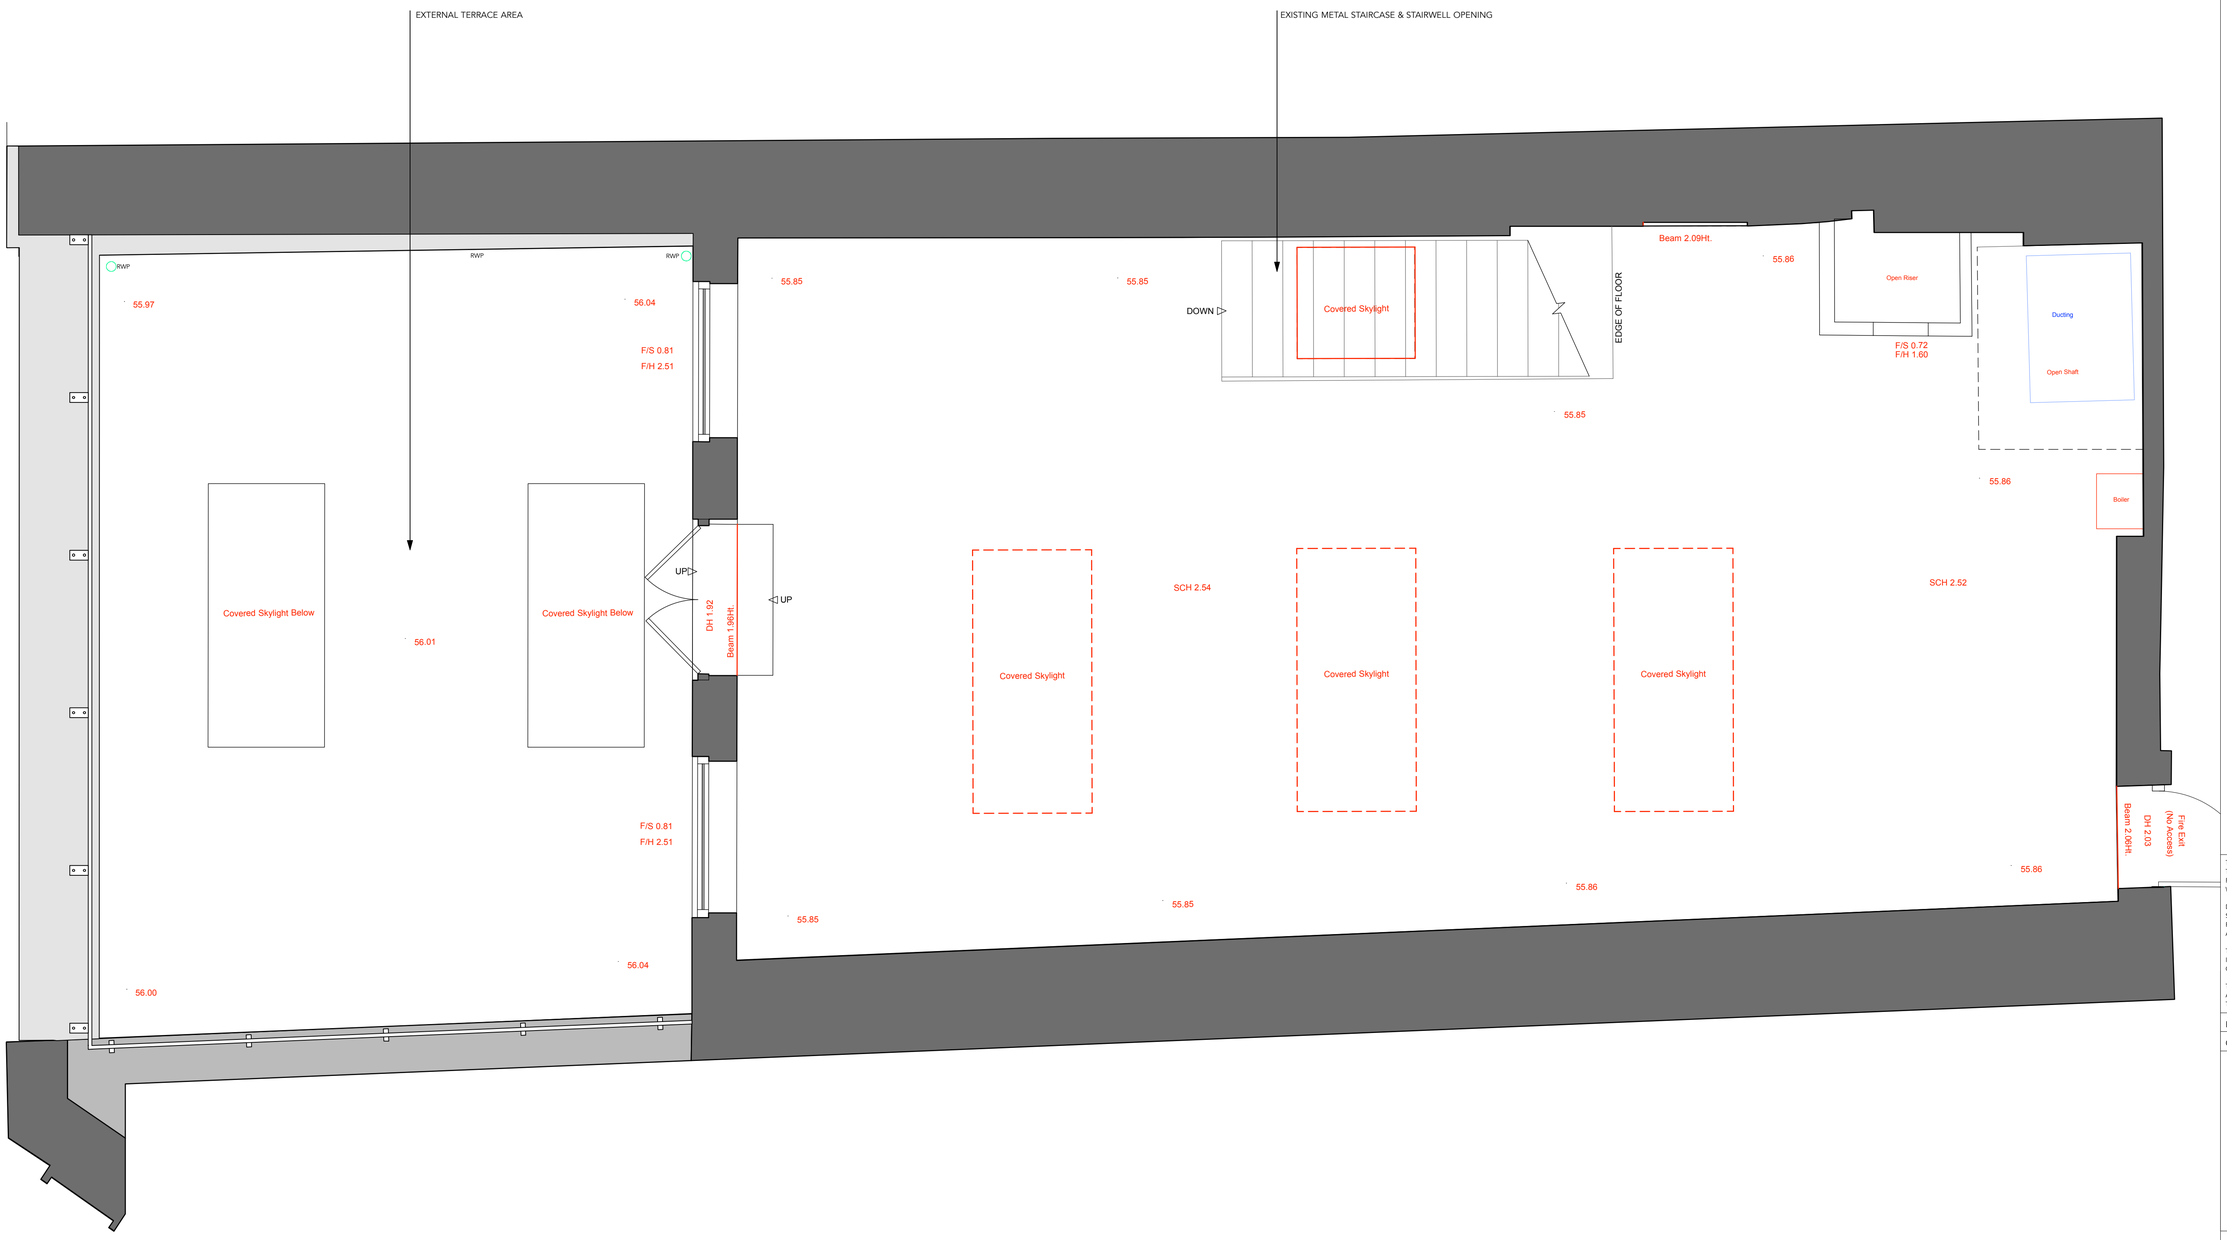


1 FF EXISTING PLAN
1:25 @ A1

0 1M 5M

THIS DRAWING IS THE PROPERTY OF ARTICLE DESIGN STUDIO LTD. COPYRIGHT IS RESERVED BY THEM AND THE DRAWING IS ISSUED ON THE CONDITION THAT IT IS NOT COPIED, REPRODUCED, RETAINED OR DISCLOSED TO ANY UNAUTHORISED PERSON, EITHER WHOLLY OR IN PART WITHOUT CONSENT IN WRITING OF ARTICLE DESIGN STUDIO LTD.

DO NOT SCALE THIS DRAWING. FIGURED DIMESNIONS ONLY ARE TO BE USED IN PREFERENCE TO SMALL SCALE DRAWINGS. ALL DIMENSIONS ARE TO BE CHECKED ON SITE BEFORE ANY WORK PROCEEDS. ANY ERRORS OR OMISSIONS ARE TO BE REPORTED TO THE DESIGNER. IF IN DOUBT ASK.

THE CONTRACTOR IS TO PROVIDE FULL SIZED SETTING OUT DRAWINGS BASED ON INFORMATION CONTAINED IN THIS DRAWING FOR THE DESIGNER'S APPROVAL PRIOR TO COMMENCING MANUFACTURE.

THIS DRAWING IS TO BE READ IN CONJUNCTION WITH ALL THE RELEVANT CONSULTANTS AND/OR SPECIALISTS DRAWINGS OR DOCUMENTS AND ANY DISCREPANCIES OR VARIATIONS ARE TO BE NOTIFIED TO THE DESIGNER BEFORE THE AFFECTED WORK COMMENCES.

REVISIONS:

CODE:	DATE:	DESCRIPTION:

ARTICLE DESIGN STUDIO
ARTICLE DESIGN STUDIO LTD
STUDIO 4A, PAGNELL STREET
LONDON
SE14 6AY
Tel: +44 (0) 208 378 6629

PROJECT NO:	CLIENT/PROJECT:
058	HONEST BURGERS, MANCHESTER

SITE ADDRESS:
MANCHESTER HALL, 34 BRIDGE STREET, MANCHESTER

DATE:	DRAWN:	CHECKED:	SCALE:
26.04.18	OP	KJM	1:25 @ A1

TITLE:
EXISTING LAYOUT_FIRST FLOOR

STATUS:
PLANNING

DWG. NO: **058-PLN-03** REV: