

This drawing is subject to copyright and is not to be reproduced in part or whole without approval.
Do not scale this drawing - check all dimensions on site .

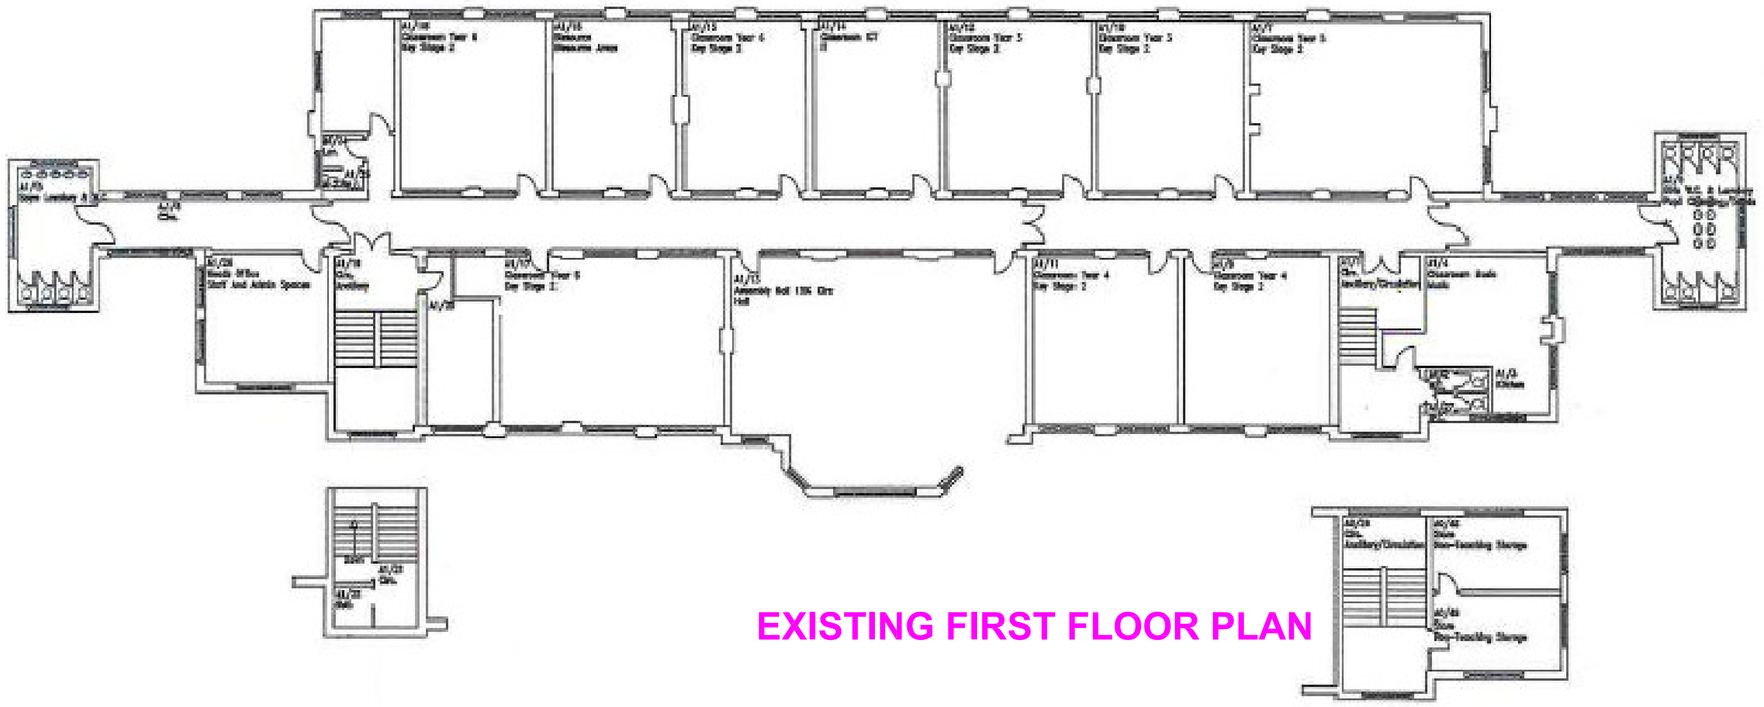

EXISTING FIRST FLOOR PLAN

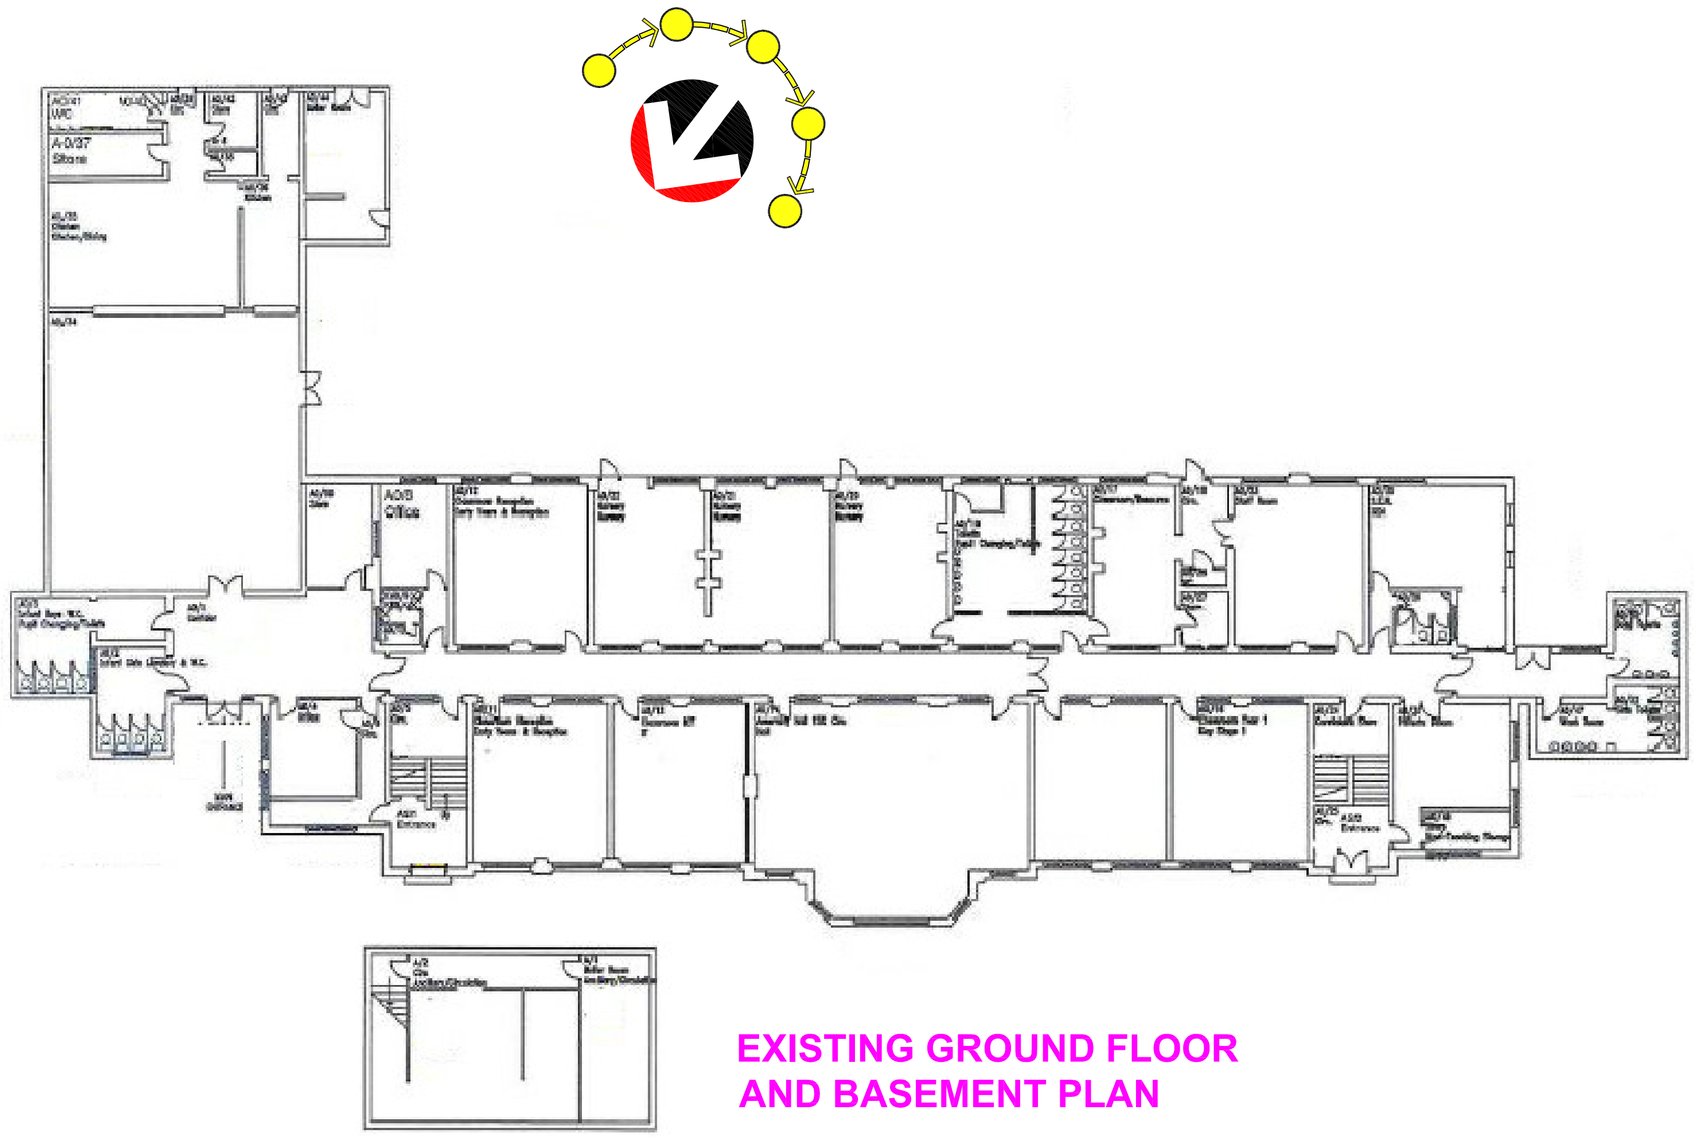

EXISTING GROUND FLOOR
AND BASEMENT PLAN



Part view of the north elevation



Part view of the north elevation



View of the north elevation from the
existing vehicular access off Longsight Road



Aerial view of the south elevation and grounds
Image from Google Maps.



Aerial view of the north elevation and grounds
Image from Google Maps.



View from Mount Road
Image from Google Maps.

P1	Issued for Planning	JKB	16/06/2018
Rev	Description	By	Date

Cassidy+Ashton C+A
www.cassidyashton.co.uk

Architecture + Building Surveying + Town Planning

7 East Cliff, Preston, Lancashire, PR1 3JE T: 01772 258 356
10 Hunters Walk, Canal Street, Chester, CH1 4EB T: 01244 402 900
St Andrews Business Centre, Mold, Flintshire, CH7 1XB T: 01352 706 246

Client
ESFA/ CONLON

Project
GORTON PRIMARY SCHOOL

Drawing Title
Existing Building Plans

Drawn by	LM	Checked by	JKB	Date	JUNE 2018
Suitability	S4 - (Planning)			Scale @ A1	As indicated

9208	GPA-CAA-V1-ZZ-DR-A-9020	P1
C+A JOB NO.	PROJECT - ORIGINATOR - VOL. - LEVEL - TYPE - ROLE - NUMBER	REV.