floorspace
Property • Investment Rentals • Development

Floor Space Property Management Ltd (8896821)
56 School Lane, Didsbury, Manchester, M20 6RT
Tel: 0161 434 7433
Email: office@floorspace.pm

This drawing is to be read in conjunction with all related drawings. All dimensions must be checked and verified on site before commencing any work or producing shop drawings. The originator should be notified immediately of any discrepancy,

REVISIONS:

VERSION	DESCRIPTION	BY	DATE

DRAWING NUMBER:
GC/PLANS/EXT(1)

DRAWING TITLE:
SITE LOCATION PLAN
SITE BLOCK PLAN
GROUND FLOOR SITE PLAN

PROJECT TITLE:
GROSVENOR COURT

PROJECT ADDRESS:
GROSVENOR COURT, 4 ALEXANDRA ROAD SOUTH, WHALLEY RANGE, MANCHESTER, M16 8GZ

SCALE AND SHEET SIZE:
VARIOUS
@
A1

SITE BLOCK PLAN - 1:200 @ A1



GROUND FLOOR & SITE PLAN - 1:100 @ A1

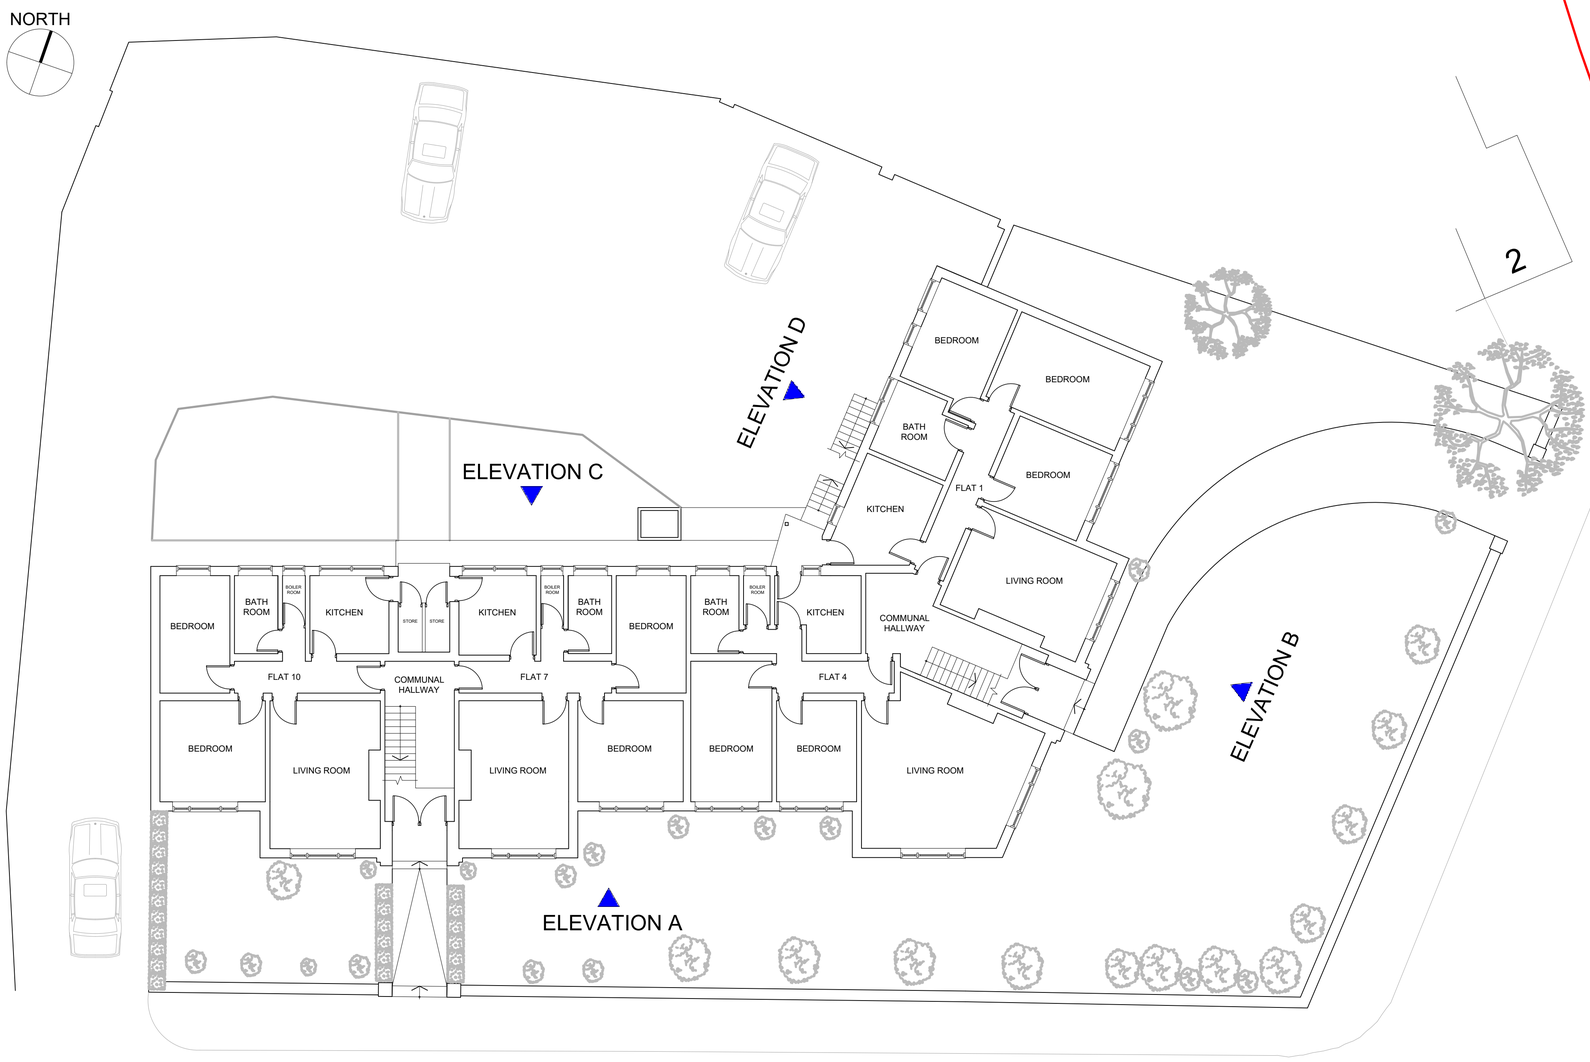

SITE LOCATION PLAN - 1:1250 @ A1

