
©
This drawing is Copyright and the property of Lancaster Maloney Limited and must not be reproduced in whole or in part without their written permission. Copyright is reserved. ©
This drawing must not be scaled. The Contractor is to report all dimensional discrepancies & errors to the Contract Administrator prior to commencing construction.
It is essential that this drawing is read in conjunction with the specification and all works identified included for.

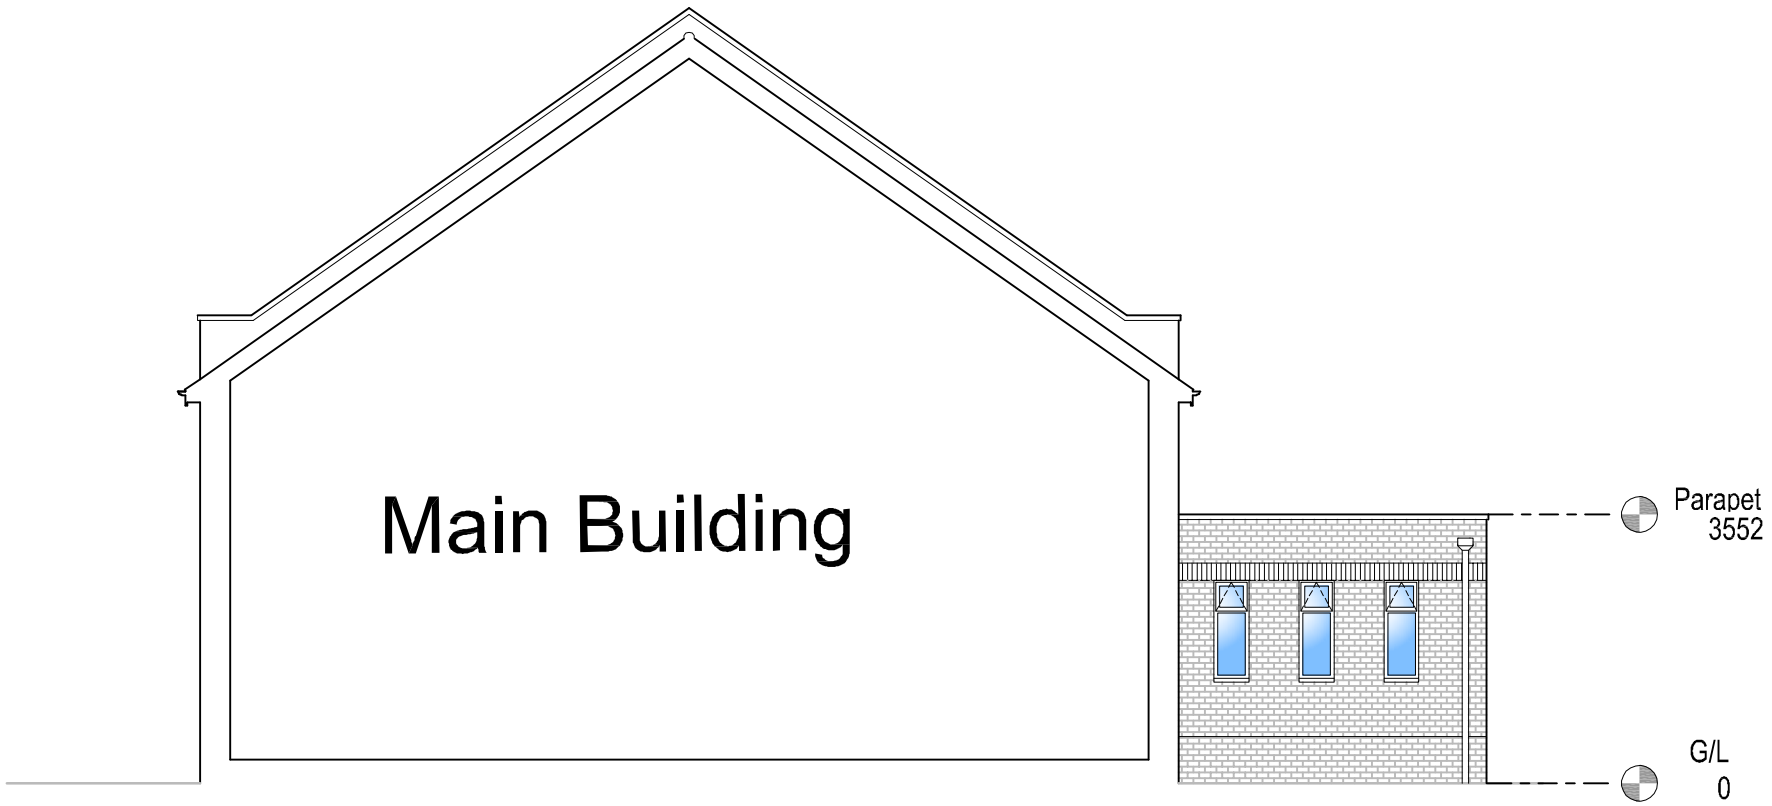

Proposed Section showing rear elevation of side extension (1:100)

Rev	Date	Comments	By

STATUS
PLANNING

Client
St. Kentigern's RC Church

Project Title
Extension to provide accessible WC & Parish/Community Room

Drawing Title
proposed section showing rear elevation of side extension.

Scale	Drawn by	Date
1:100@A3	JS	DEC 2018

job no.	Drawing no.	Revision no.
1810-01	P06	

lancastermaloney
Lancaster Maloney Limited Registered Office:
Equitas House Unit 6 Station View Rhino Court Stockport SK7 5ER
Registered in England No. 4846821
Tel: 0161 477 3500 Fax: 0161 477 3600
E-mail: enquiries@lancastermaloney.co.uk www.lancastermaloney.co.uk