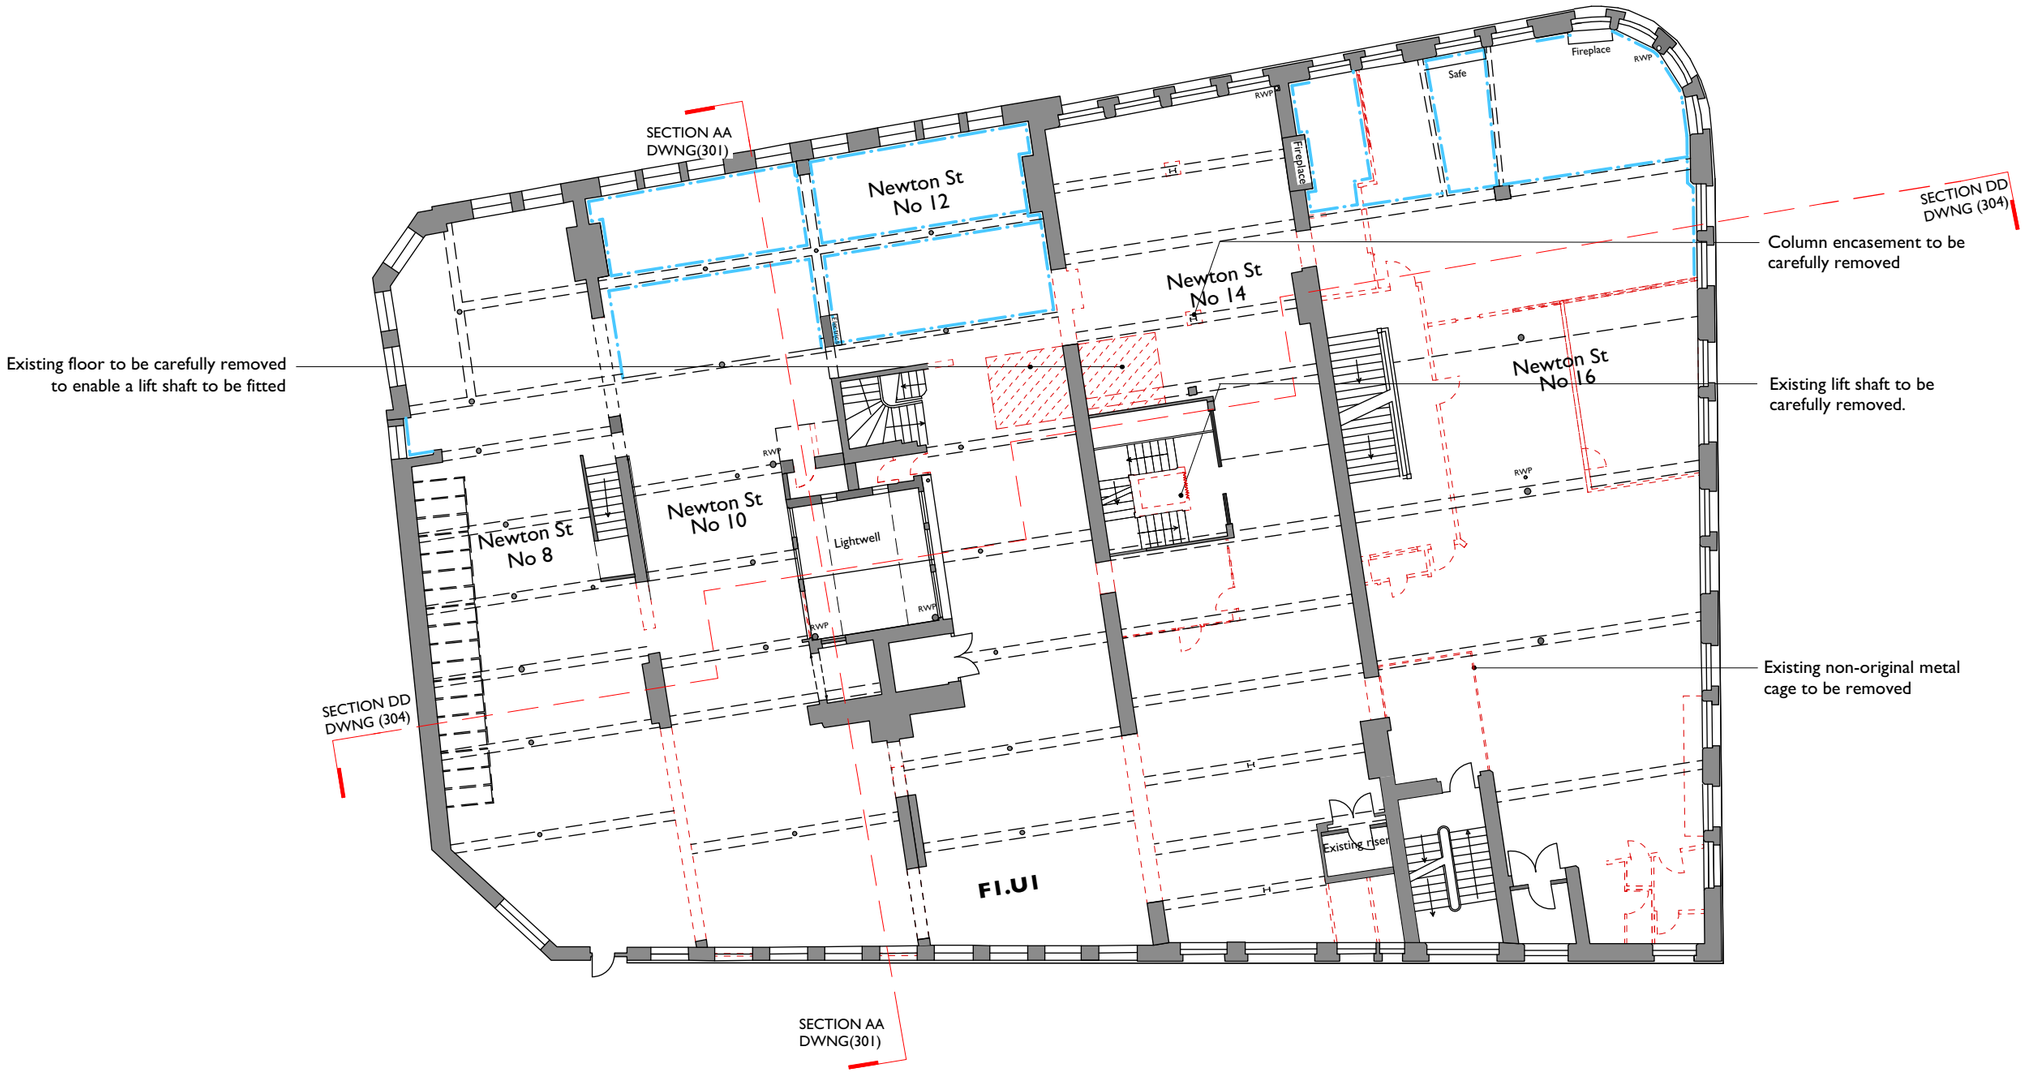


COPYRIGHT OF ATELIER MB LTD
DO NOT SCALE FROM THIS DRAWING
DIMENSIONS TO BE CHECKED ON SITE

N

KEY

- Existing
- Proposed
- Downstand beams
- Existing to be removed

Note: A 500mm downstand to be retained where existing cross-walls are proposed to be removed.

Rev	Note	DRN	CHK
D 10.10.18	Strip out extent revised following consultation with MCC. Minor drawing and annotation amendments.	ZS	ZS
C 11.05.18	Strip out extent revised.	ZS	AB
B 23.11.17	Plan revised.	ZS	AB
A 27.10.17	Extent of strip-out revised.	ZS	AB

8-16 Newton Street

First Floor Plan
Proposed Strip Out

scheme 1665
drwg no. **P(131)**
rev D

scale **1:200@A3**
date first drawn May 18
drawn ZS

***SK** sketch **P** proposed **T** tender **C** construction **AB** asbuilt*

www.ateliermb.co.uk
t 0161 236 0051
e architect@ateliermb.co.uk

Atelier MB
Urban Architects