

1 2 3 4 5 6 7m

DO NOT SCALE. USE FIGURED DIMENSIONS ONLY

OMBLER IWANOWSKI ARCHITECTS
12 HILTON STREET MANCHESTER M1 1JF
email@oiarchitects.co.uk 0161 236 6778
oiarchitects.co.uk oiarchitectshomes.co.uk

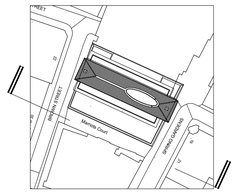

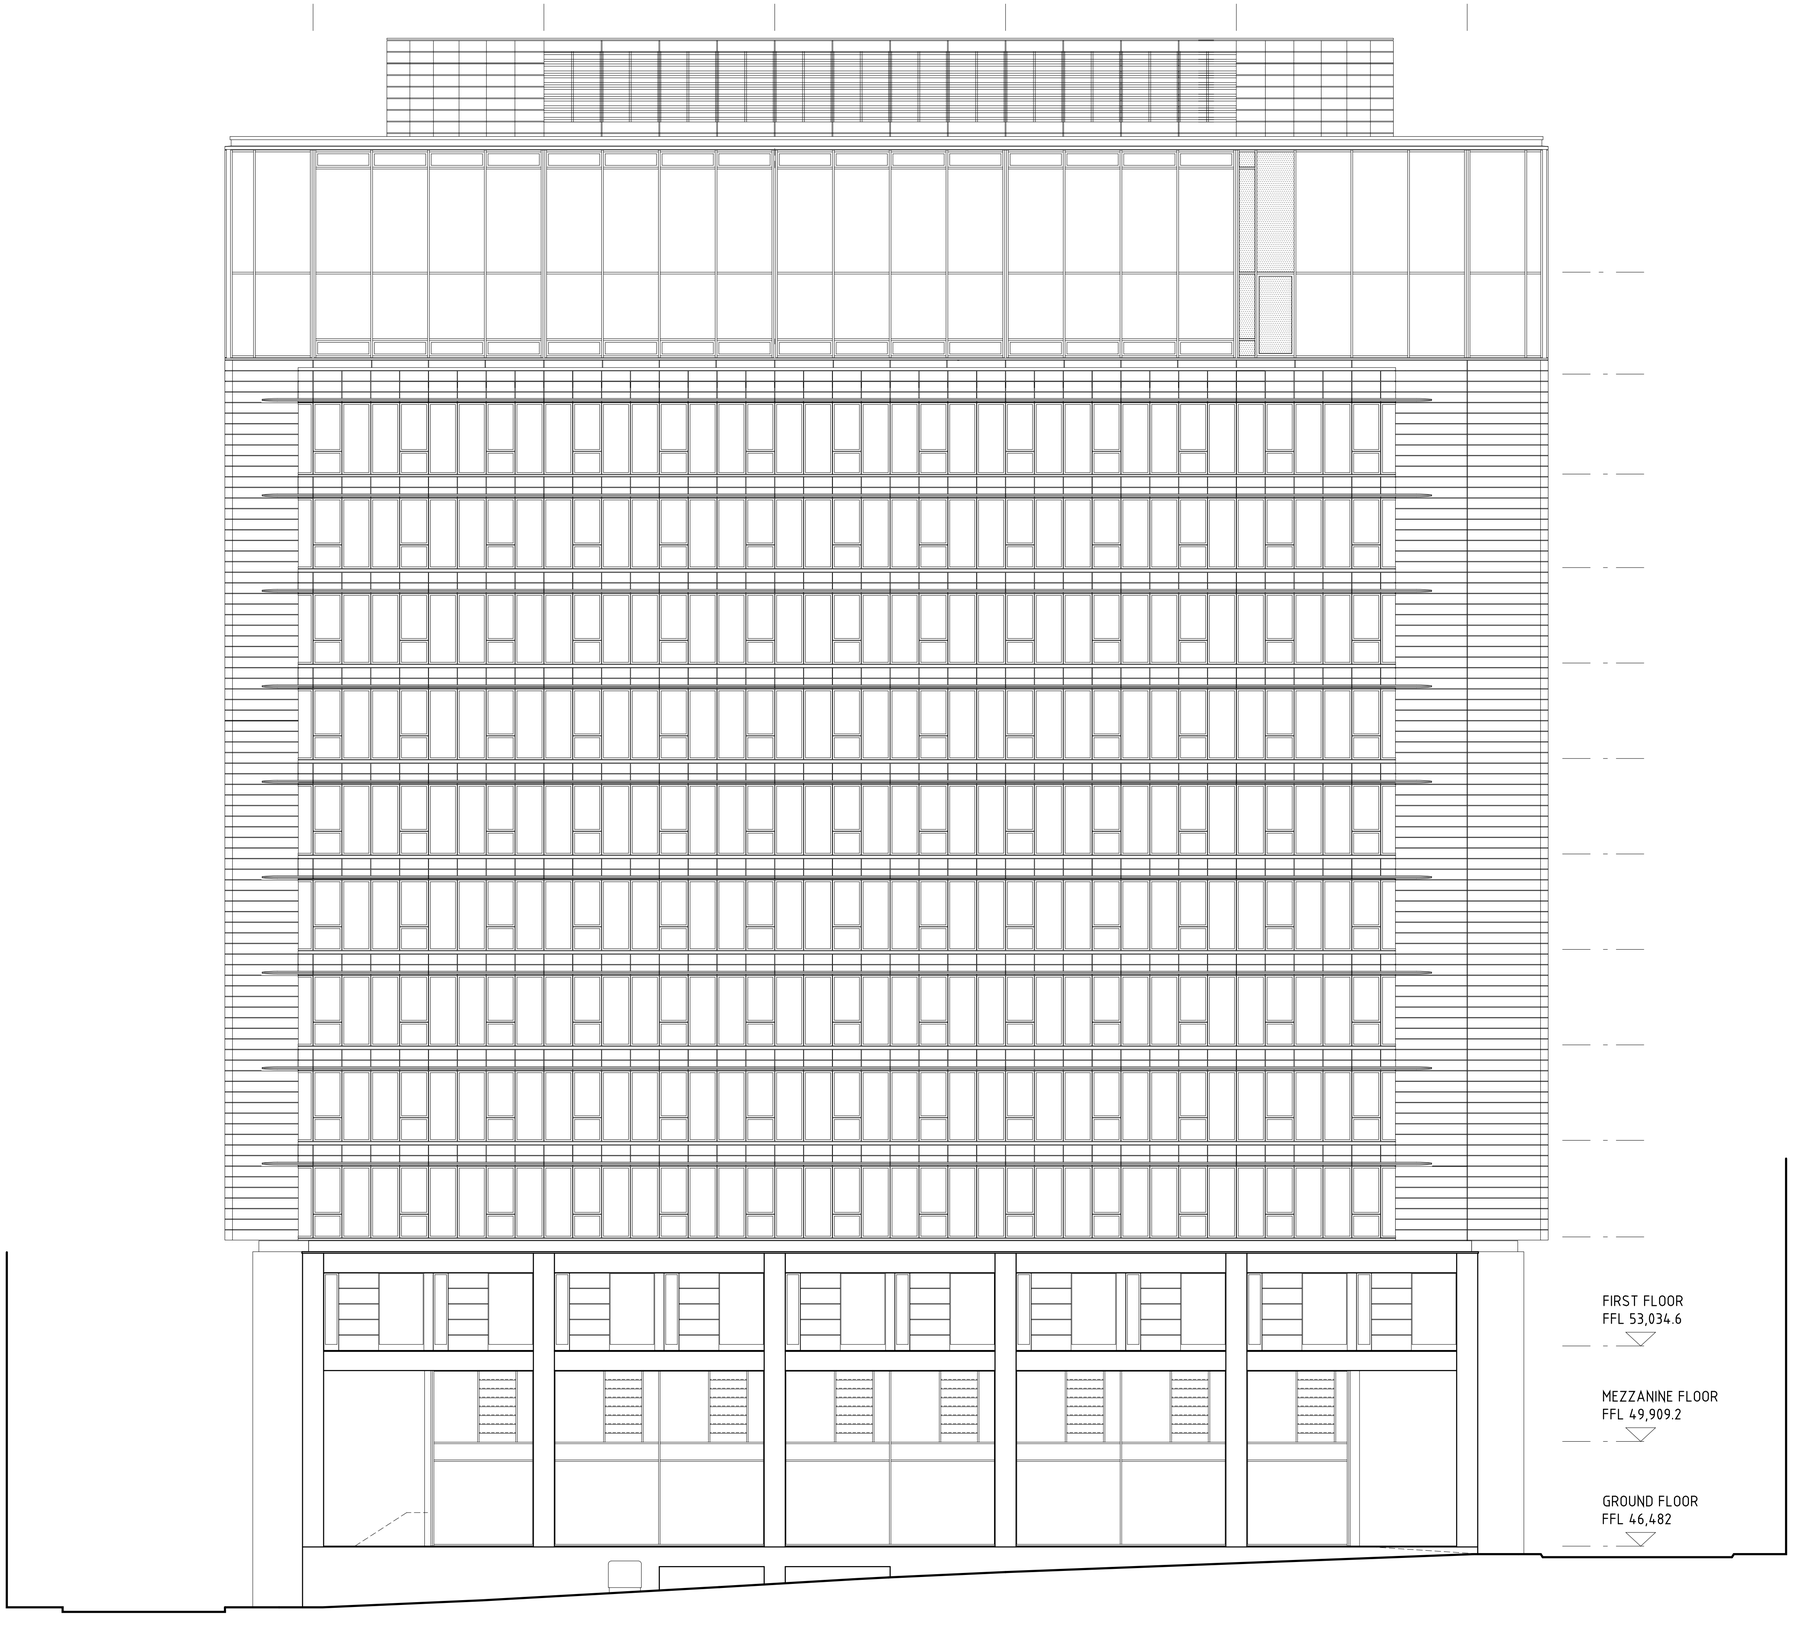

ZENITH BUILDING

STANDBY GENERATOR &
EXHAUST CHIMNEY

OI

MARRIOT'S COURT ELEVATION
AS PROPOSED

OCT 18 SCALE 1:100 @ A1

P	L(10)16	-