
COPYRIGHT OF ATELIER MB LTD
DO NOT SCALE FROM THIS DRAWING
DIMENSIONS TO BE CHECKED ON SITE

All dimensions to be checked on site prior to any commencing work.

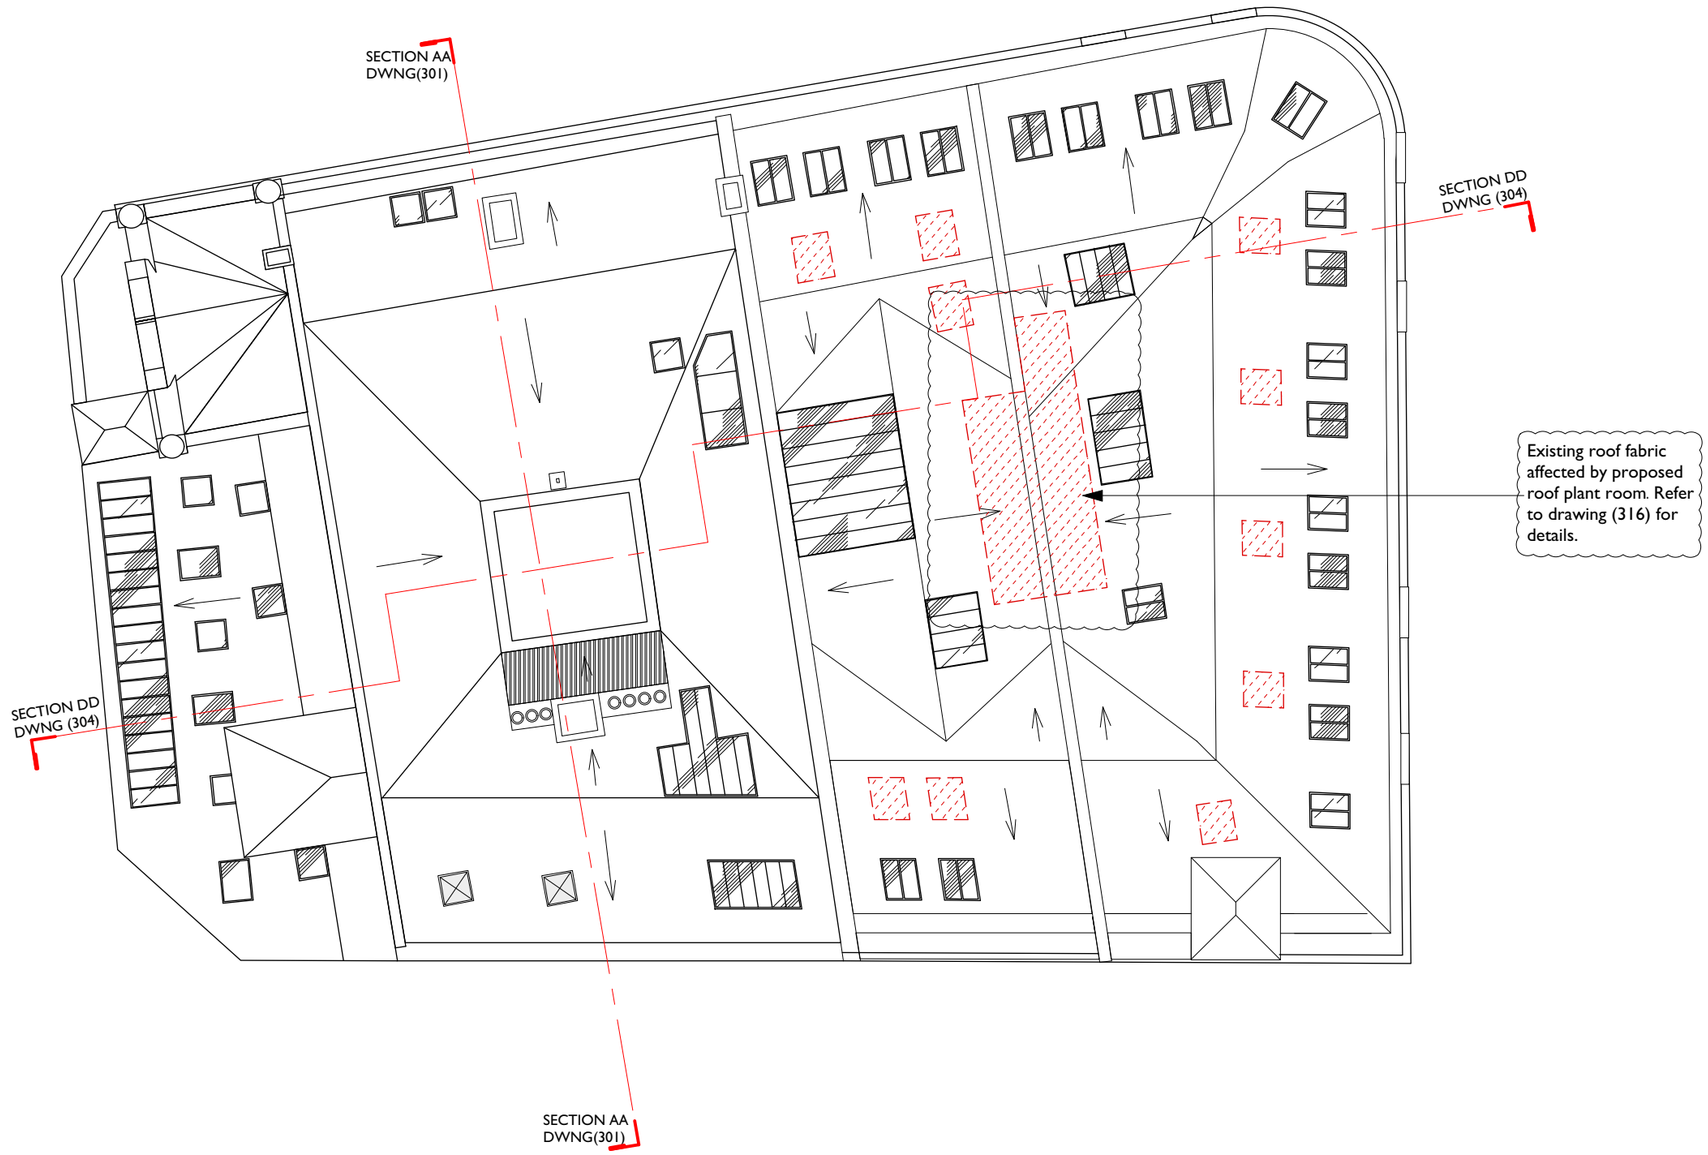

N

KEY

- Existing
- Proposed
- Downstand beams
- Existing to be removed
- Extent of works
- Drawing reference 1/312 (TBC).

Rev	Note	DRN	CHK
D 10.10.18	Strip out for plant deck and annotation added	RD	ZS
C 11.05.18	Strip out for rooflights revised	VC	ZS
B 01.12.17	Strip out for rooflights revised	ZS	ZS
A 23.11.17	Section lines added	ZS	ZS

8-16 Newton Street
Redevelopment

Roof Plan
Proposed Strip Out

scheme 1665
drwg no. **P(171)**
rev D

scale **1:200@A3**
date first drawn May 18
drawn ZS

SK *sketch* ***P*** *proposed* ***T*** *tender* ***C*** *construction* ***AB*** *asbuilt*

www.ateliermb.co.uk
t 0161 236 0051
e architect@ateliermb.co.uk

Atelier MB
Urban Architects