NOTES

- This drawing is based on survey information provided by Malcolm Hollis on drawing 45064F-02 Rev A dated July 2015.
- All dimensions should be verified on site.
- All levels are in metres, related to arbitrary datum based upon SBM value 44.47m situated in ground floor main entranceway.

NORTH

CDM Regulations 2015

ALL current drawings and specifications for the project must be read in conjunction with the Designer's Hazard and Environmental Assessment Record.

CDM 2015

notes

- The contractor is responsible for checking dimensions, tolerances and references. Any discrepancy to be verified with the Architect before proceeding with the works.
- Where an item is covered by drawings to different scales the larger scale drawing is to be worked to.
- Do not scale drawing. Figured dimensions to be worked to in all cases.

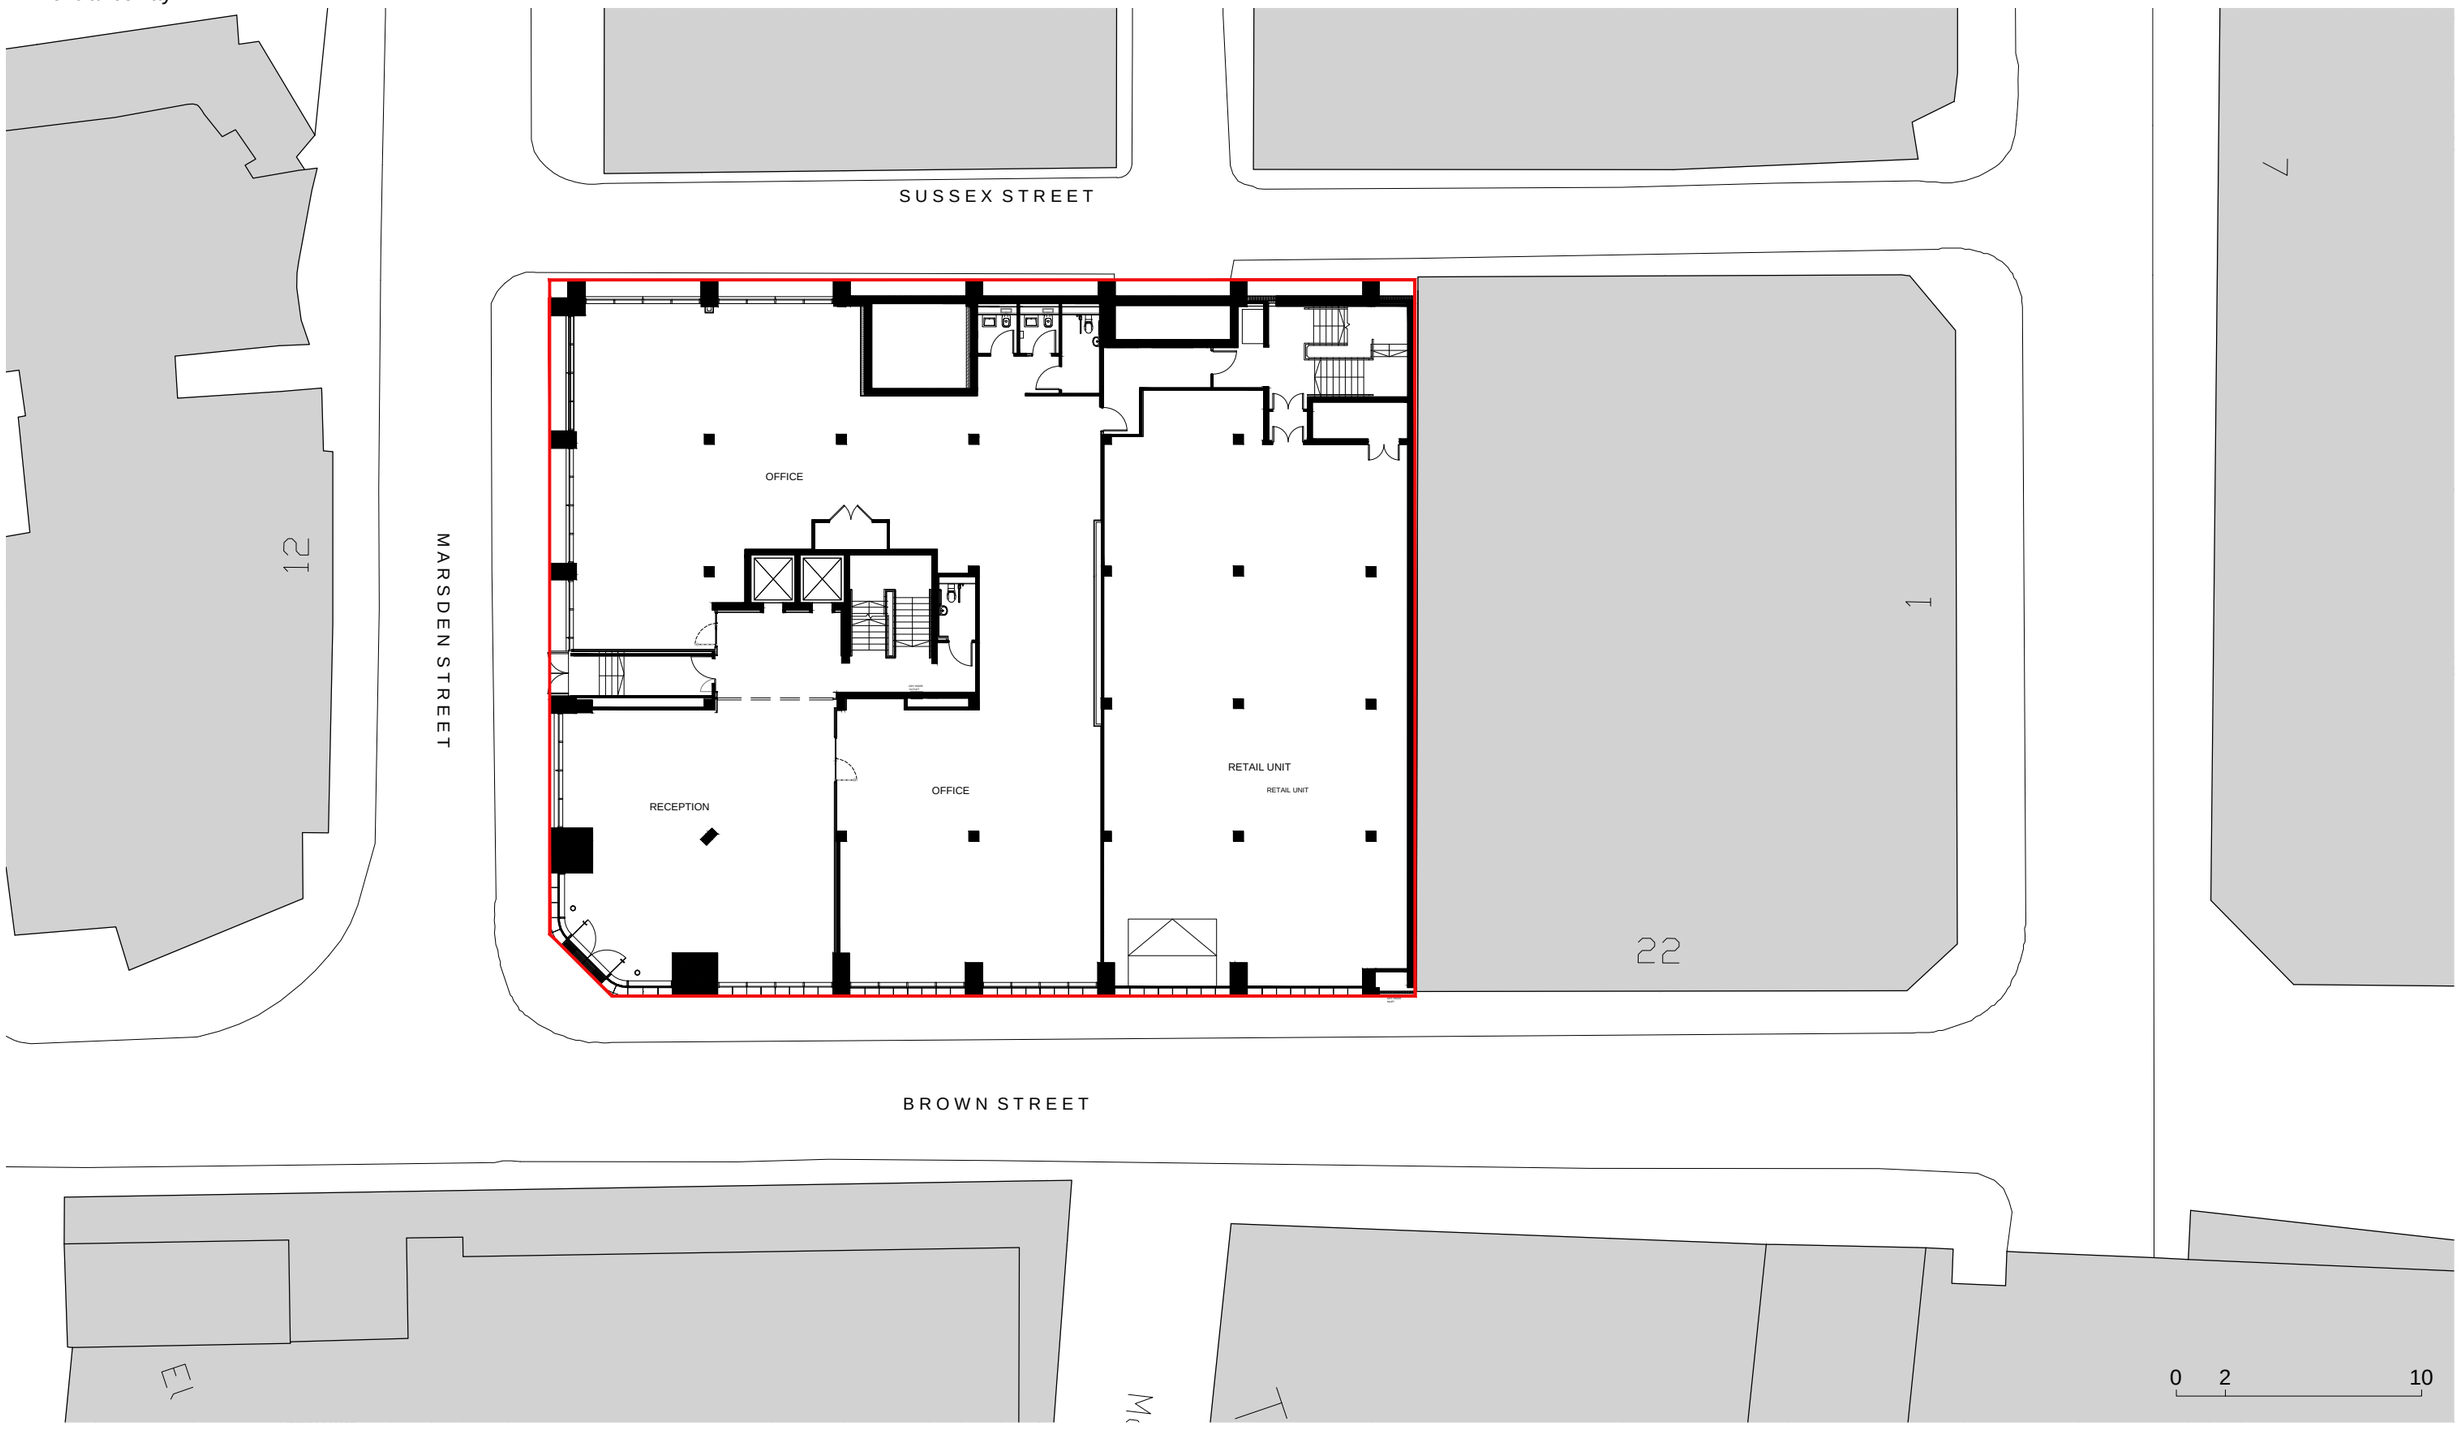

date	rev	revision/author/checker
25/09/18	-	First issue DS/FS

drawn	DS
checked	FS
scale @ A3	1:250
date	SEP 2018

project: 30 BROWN STREET BBRE

drawing: PROPOSED SITE PLAN

purpose of issue: ADVERTISMENT CONSENT

drawing no: AA5631 2052

rev: -

PRP Architects © Croxley House 14 Lloyd Street Manchester M2 5ND T +44 (0)161 242 8950 F +44 (0)161 242 8955 man.prp@prparchitects.co.uk

PRP